SYMBOLS
⊙ I.P. (IRON PIPE or PIN)
☐ S.T. (SEPTIC TANK) ☐ C.P. (CESSPOOL)
○ WELL ○ SPRING
W.L. WATER LINE or MAIN
S.L. SEWER LINE
C.D. CELLAR DRAIN
UNDERGROUND WIRE or CABLE
CONST. LIMIT LINE
LIMITS of HWY. SLOPE EASEMENT
GRADING LIMITS LIMITS of GRADING RIGHTS
P.L. PROPERTY LINE
EXISTING RIGHT OF WAY
NEW R/W
NEW R/W WITHIN EXISTING R/W

ITEM	FIGURED	PLOTTED	CHECKED
BASE LINE			
TOPOGRAPHY			
R/W LINES			
AREAS			
R/W MON			
CO. RECORD			

REVISIONS			
NO.	DATE	DESCRIPTION	BY

F.H.W.A. REG. NO.	STATE	PROJECT NUMBER	SHEET NO.	TOTAL SHEETS

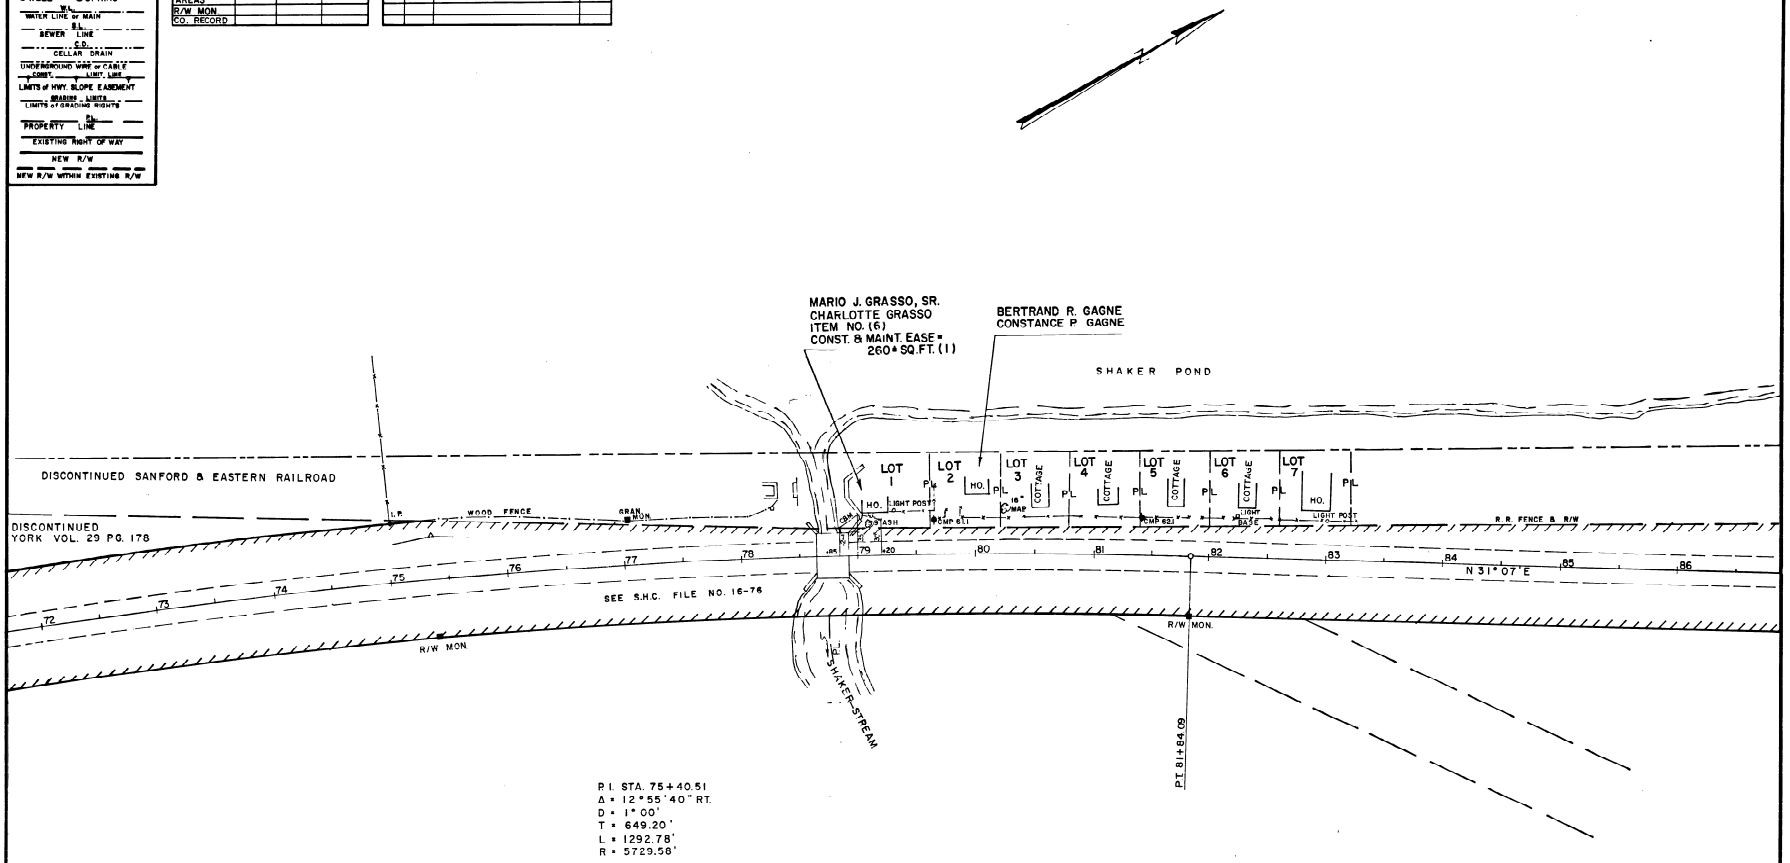

P.I. STA. 75+40.51
Δ = 12°55'40" RT.
D = 1°00'
T = 649.20'
L = 1292.78'
R = 5729.58'

SEE S.H.C. FILE NO. 16-76
SHEET NO. 2 OF 10 SHEETS

⊙ SURVEY MONUMENT ⊡ R/W MONUMENT NOT INSTALLED ■ R/W MONUMENT INSTALLED

PLAN FILED IN PLAN BOOK 191 PAGE 1 JUNE 90

NO.	GRANTOR	COUNTY RECORD INSTRUMENT	DATE	BOOK	PAGE
6	MARIO J. GRASSO, SR.	EASEMENT	11/26/80	2736	275

STATE OF MAINE
DEPARTMENT OF TRANSPORTATION
BUREAU OF HIGHWAYS
RIGHT OF WAY MAP
STATE HIGHWAY "4"
ALFRED YORK COUNTY
FEDERAL AID PROJECT NO. F-FR-04-1(10)

APPROVED:
DATE: OCTOBER 1980
SCALE: 1 INCH = 50 FEET
SHEET NO. 1 OF 1 SHEETS
D.O.T. FILE NO. 16-76A

GEORGE N. CAMPBELL, JR.
COMMISSIONER
BUREAU DIRECTOR
RICHARD A. COLEMAN CHIEF ENGINEER

STATE OF MAINE RICHARD A. COLEMAN 2 REGISTERED LAND SURVEYOR

STATE OF MAINE RICHARD A. COLEMAN 1559 REGISTERED PROFESSIONAL ENGINEER

BRUNING 41073