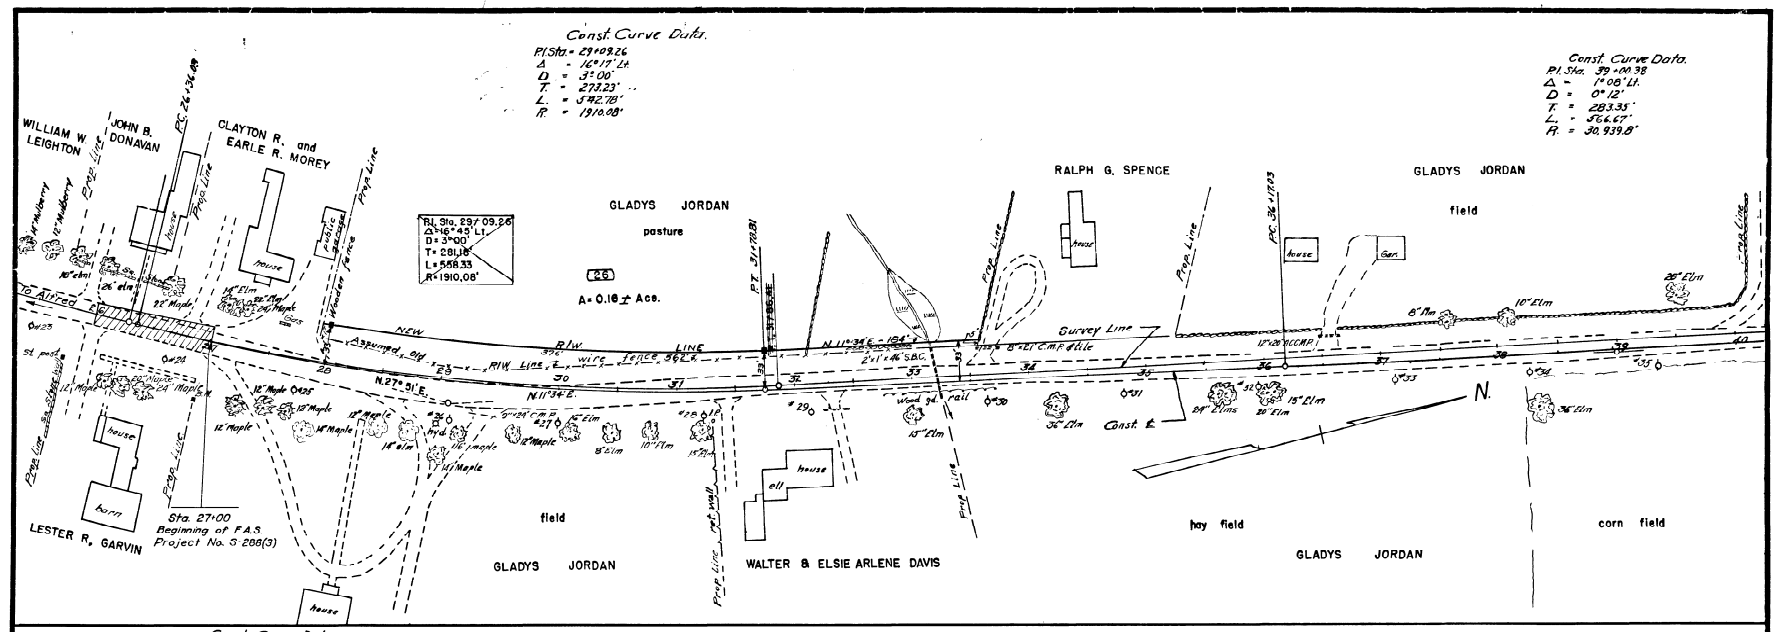

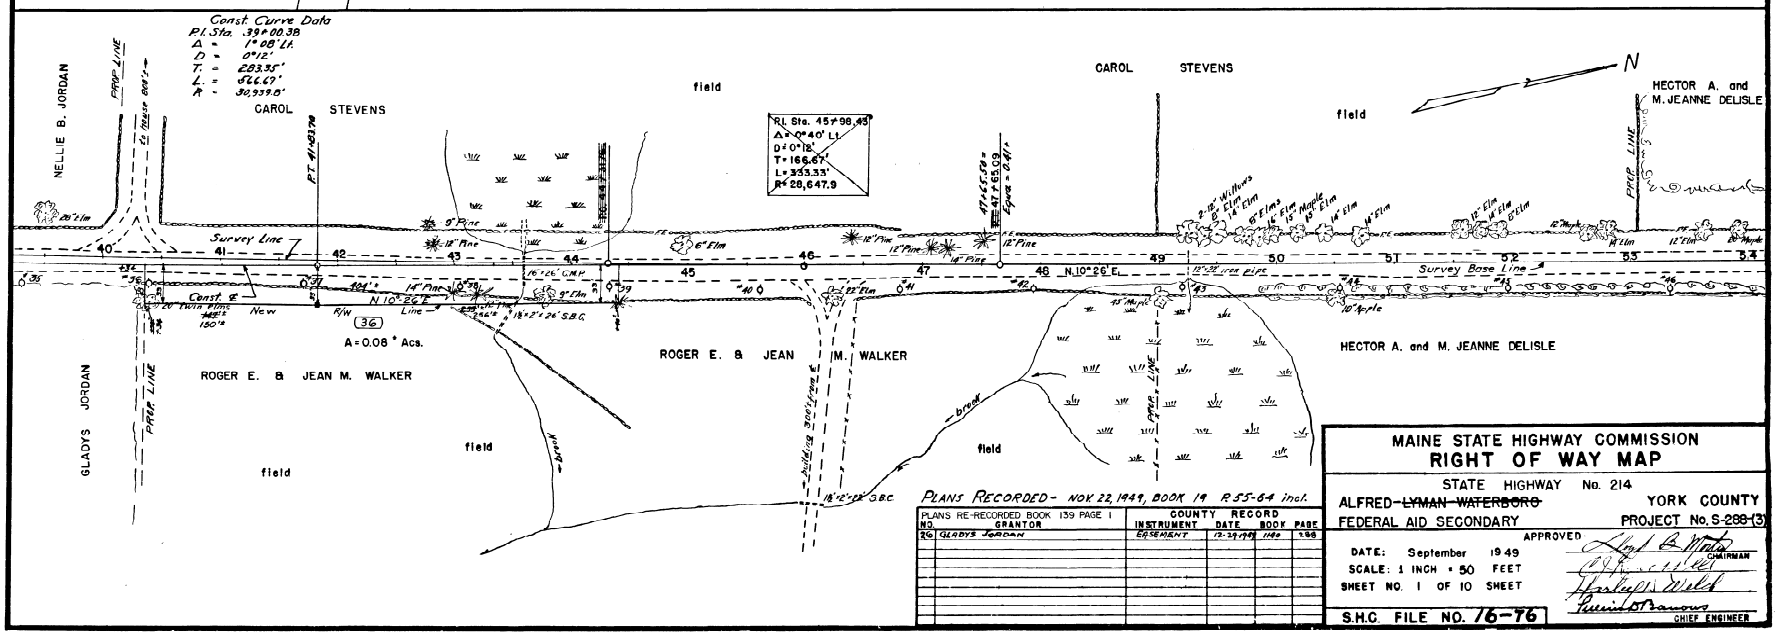

PLANS RECORDED - NOV. 22, 1949, BOOK 19 P. 55-64 incl.

PLANS RE-RECORDED BOOK 139 PAGE 1		COUNTY RECORD			
NO.	GRANTOR	INSTRUMENT	DATE	BOOK	PAGE
26	GLADYS JORDAN	EASEMENT	12-29-1949	1149	288

MAINE STATE HIGHWAY COMMISSION
RIGHT OF WAY MAP

STATE HIGHWAY No. 214

ALFRED-~~LYMAN-WATERBORO~~ YORK COUNTY

FEDERAL AID SECONDARY PROJECT No. S-288-(3)

APPROVED

DATE: September 1949

SCALE: 1 INCH = 50 FEET

SHEET NO. 1 OF 10 SHEET

CHAIRMAN

CHIEF ENGINEER

S.H.C. FILE NO. 76-76