NOTE:
ALL LOTS SHOWN HEREON
ARE LOCATED IN THE AR ZONE.

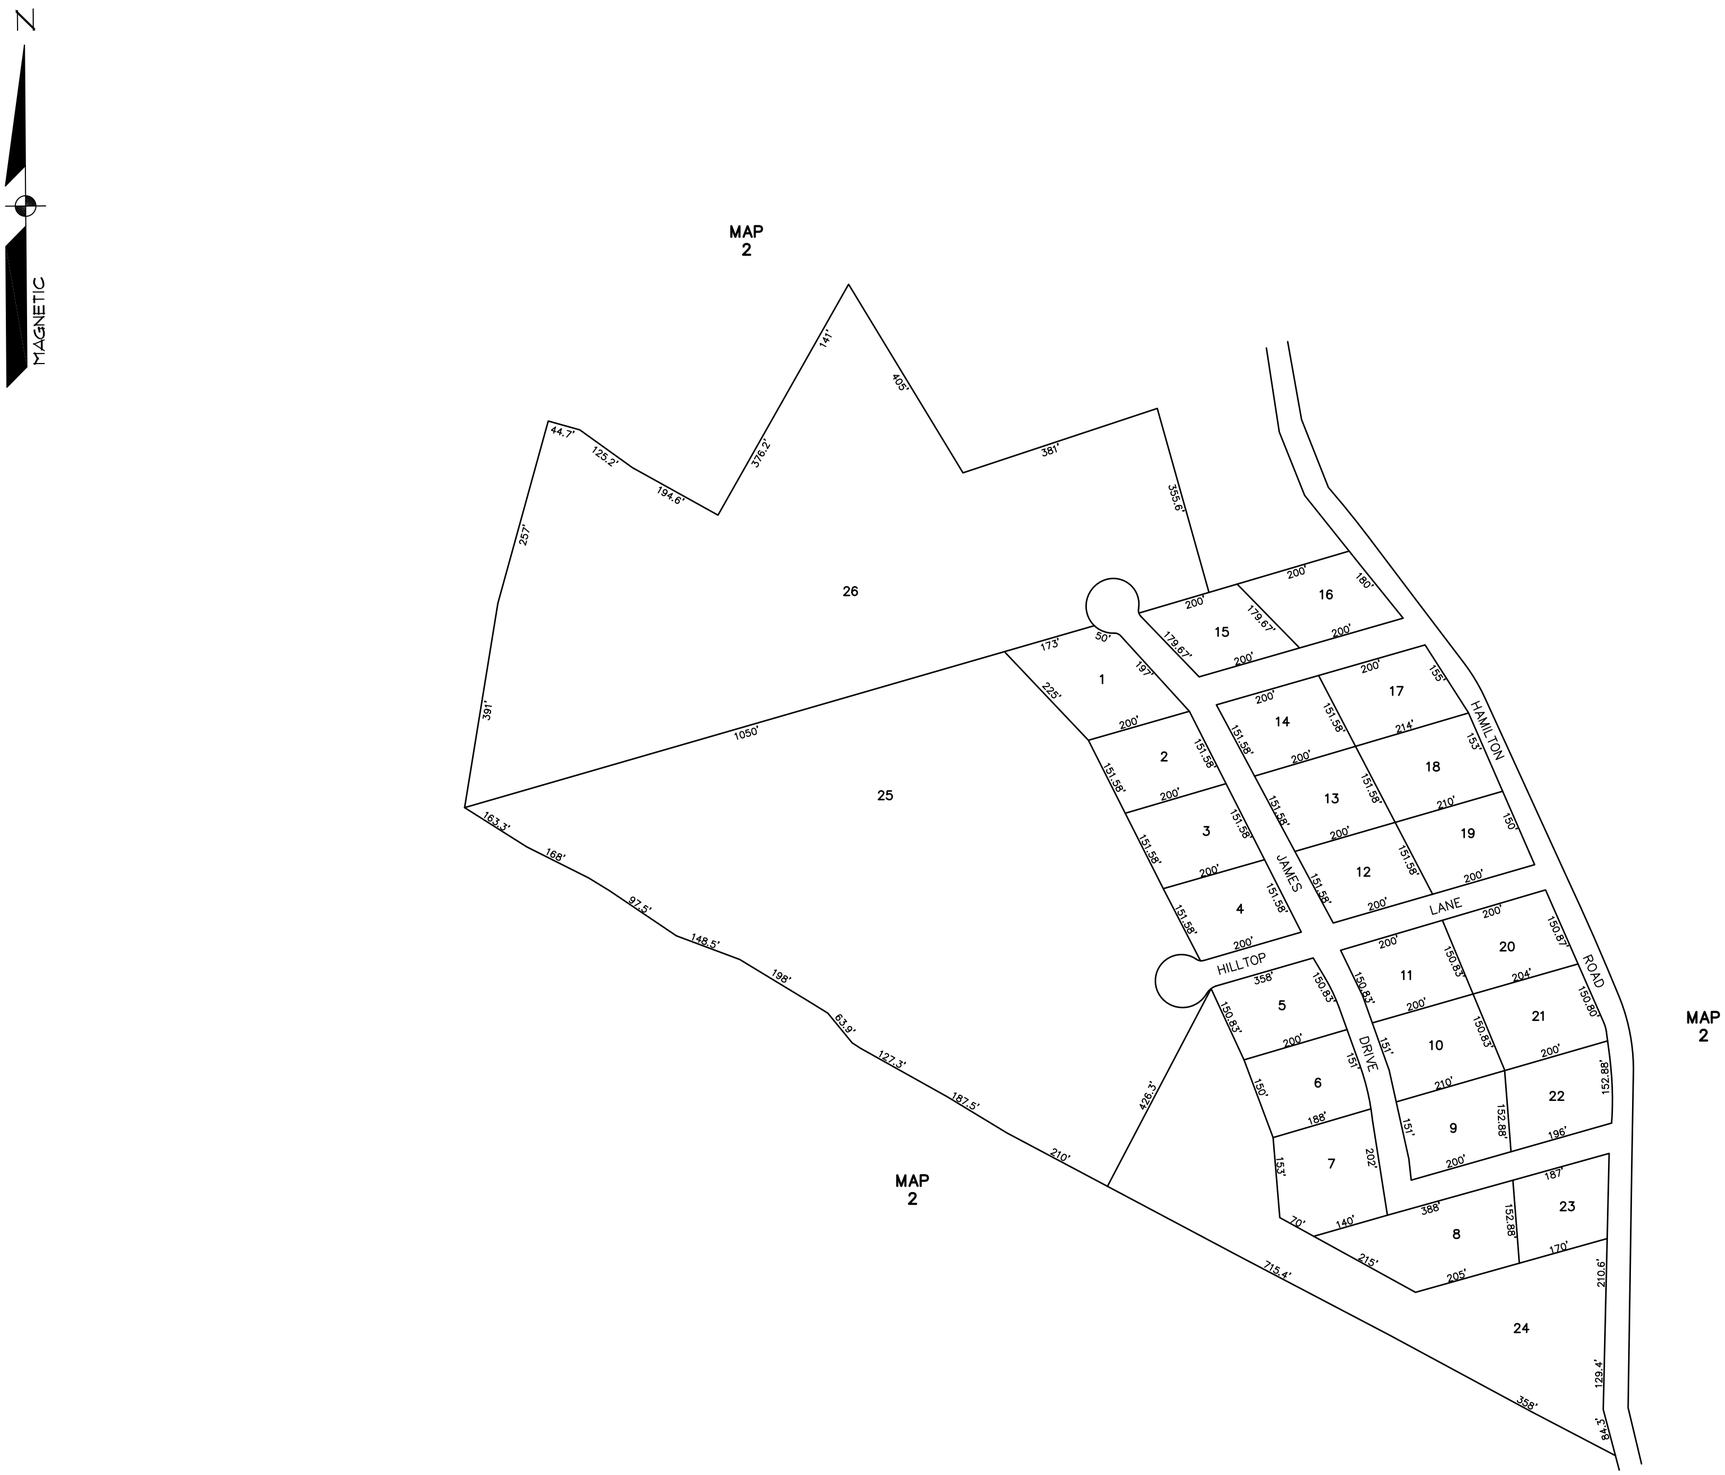

LEGEND

PARCEL NUMBER ---------- 25

ADJACENT MAPS ---------- MAP 21

MATCH LINE — — — — —

FOR ASSESSMENT PURPOSES ONLY.
NOT TO BE USED FOR CONVEYANCES.

THE 100 YEAR FLOOD HAZARD AREA SHOWN HEREON IS APPROXIMATE AS DETERMINED BY FLOOD INSURANCE RATE MAPS DATED 2/1/1985. ANY APPARENT DISCREPANICES OR CONCERNS THAT MAY ARISE SHOULD BE ADDRESSED ON A LOT BY LOT BASIS BY AN APPROPRIATE PROFESSIONAL.

PROPERTY MAP
TOWN OF WATERBORO
YORK COUNTY MAINE
SCALE 1 INCH = 200 ± FEET

PREPARED BY: SEBAGO TECHNICS, INC.