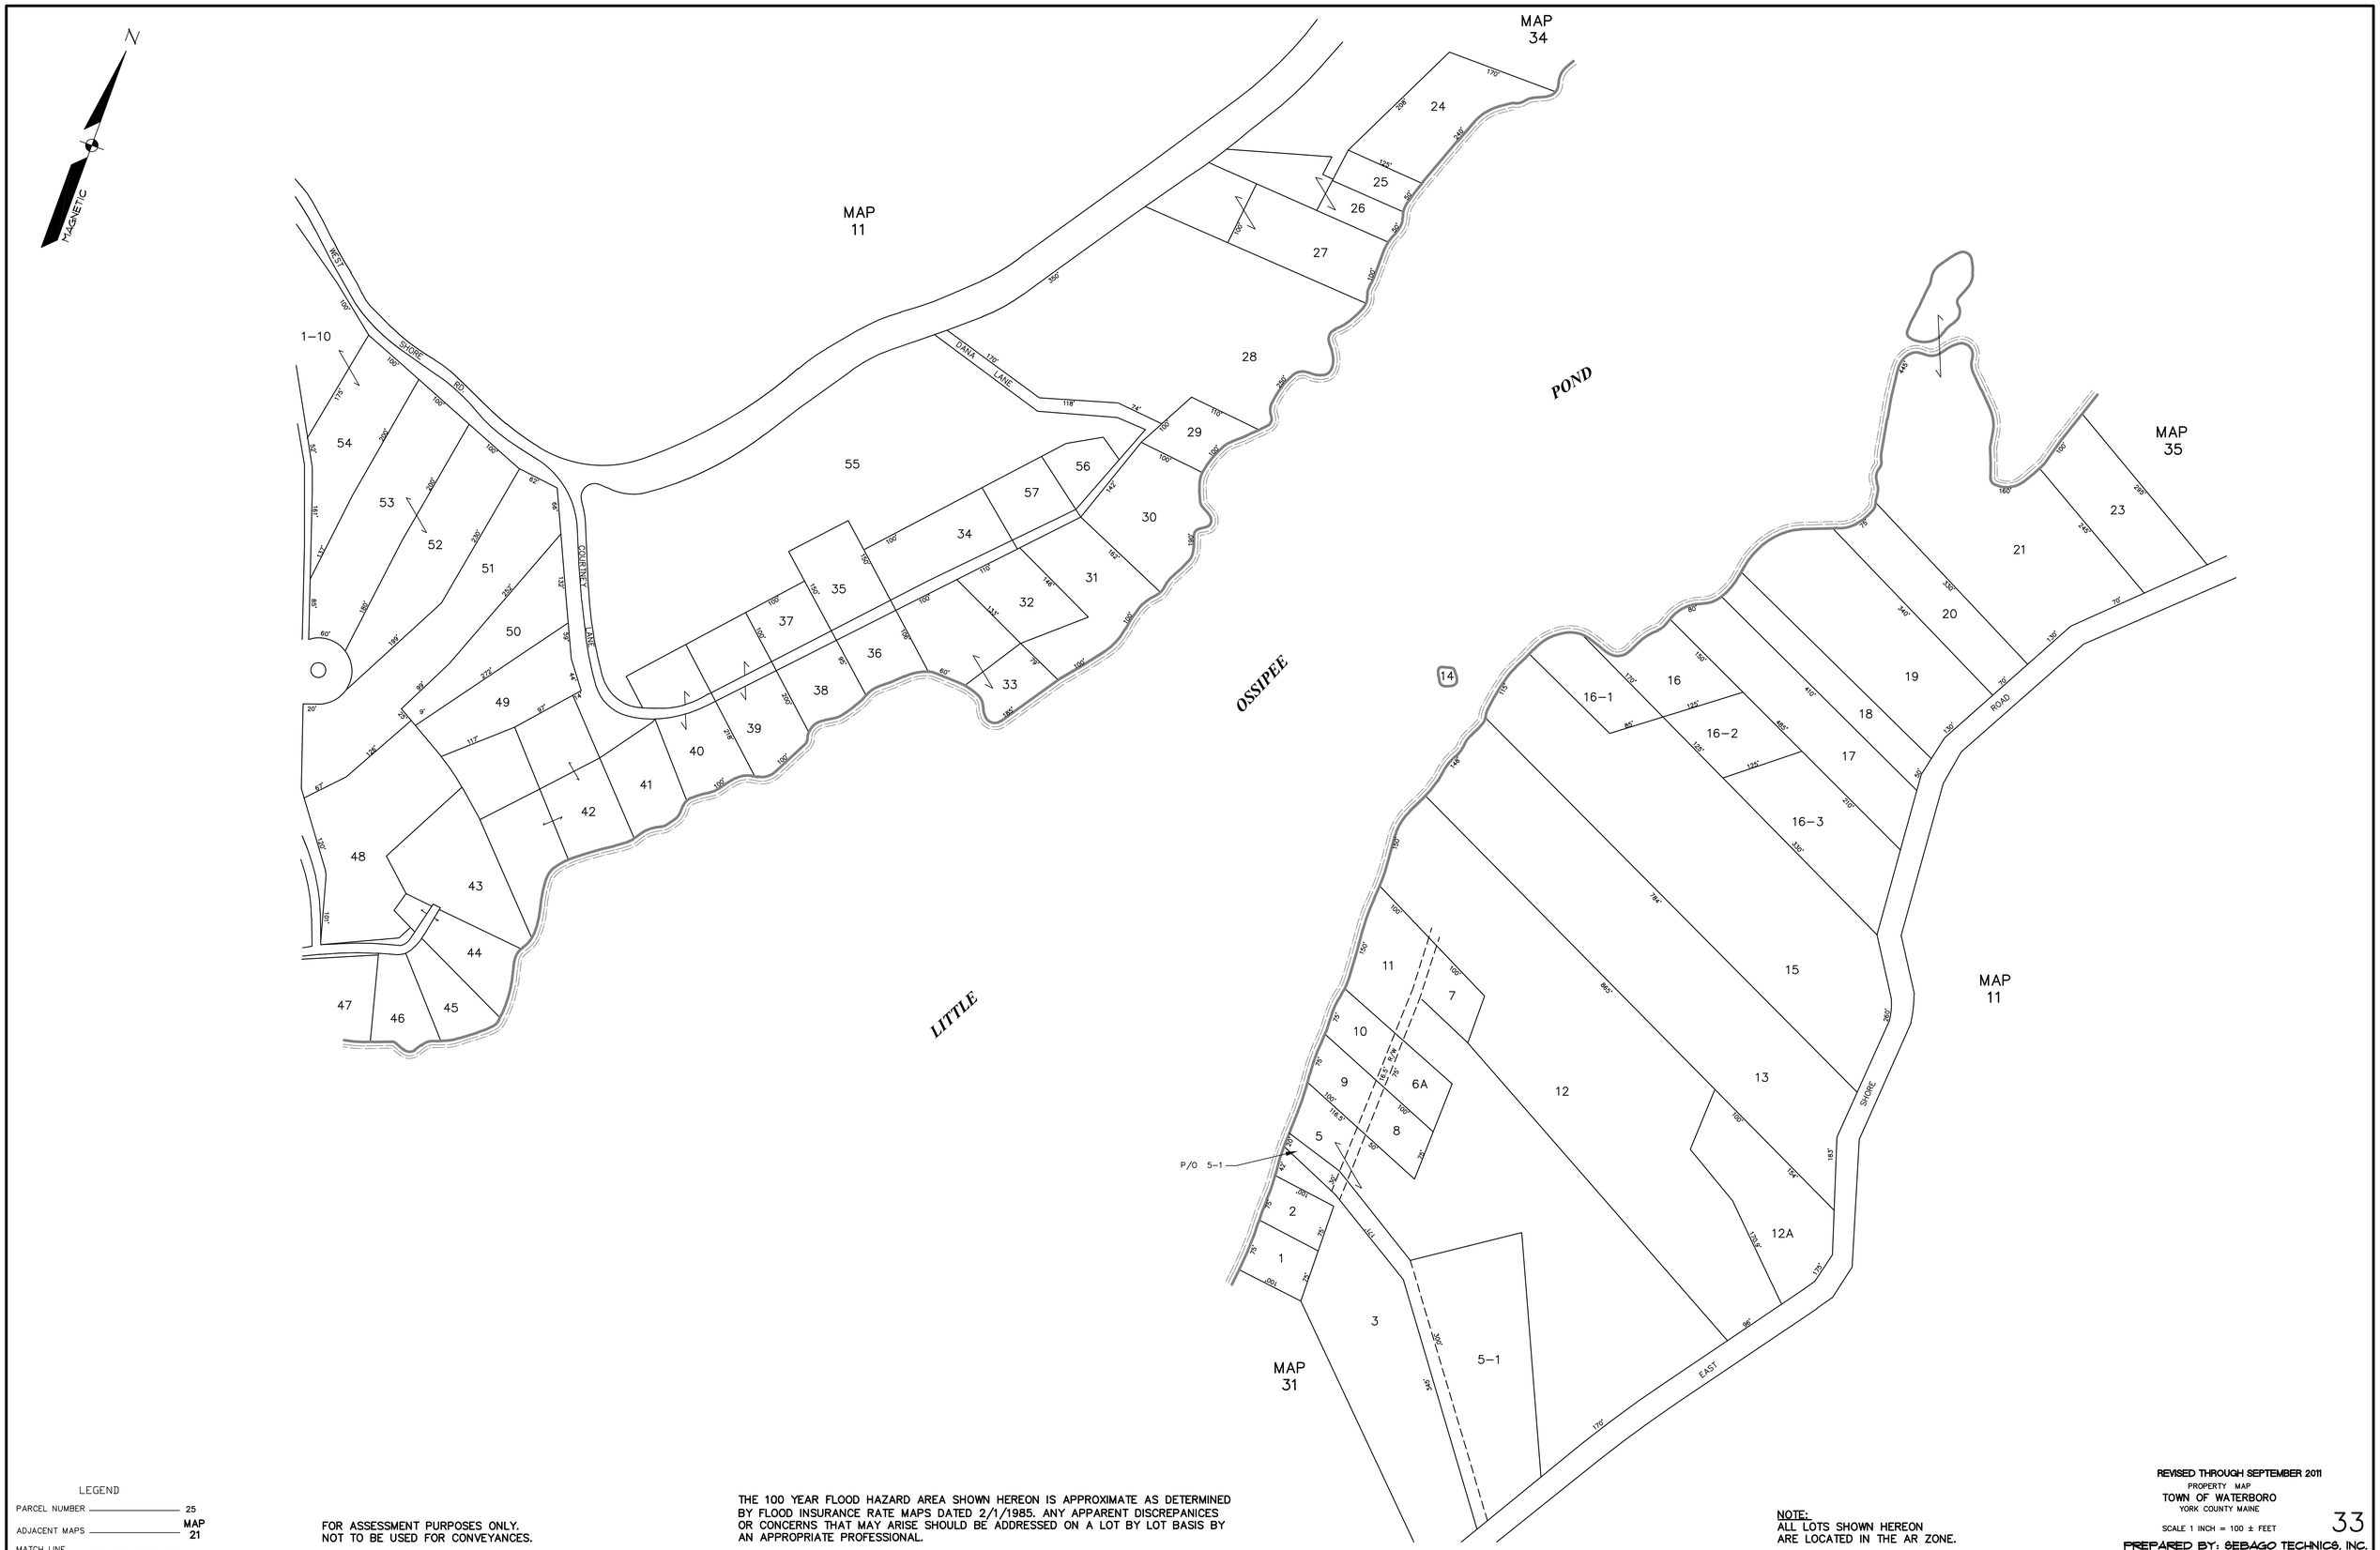

LEGEND

PARCEL NUMBER — 25

ADJACENT MAPS — MAP 21

MATCH LINE

FOR ASSESSMENT PURPOSES ONLY.
NOT TO BE USED FOR CONVEYANCES.

THE 100 YEAR FLOOD HAZARD AREA SHOWN HEREON IS APPROXIMATE AS DETERMINED BY FLOOD INSURANCE RATE MAPS DATED 2/1/1985. ANY APPARENT DISCREPANICES OR CONCERNS THAT MAY ARISE SHOULD BE ADDRESSED ON A LOT BY LOT BASIS BY AN APPROPRIATE PROFESSIONAL.

NOTE:
ALL LOTS SHOWN HEREON ARE LOCATED IN THE AR ZONE.

REVISED THROUGH SEPTEMBER 2011

PROPERTY MAP

TOWN OF WATERBORO

YORK COUNTY MAINE

SCALE 1 INCH = 100 ± FEET

33

PREPARED BY: SEBAGO TECHNICS, INC.

01558MAP33_PG33.dwg, TAB:MAP 33