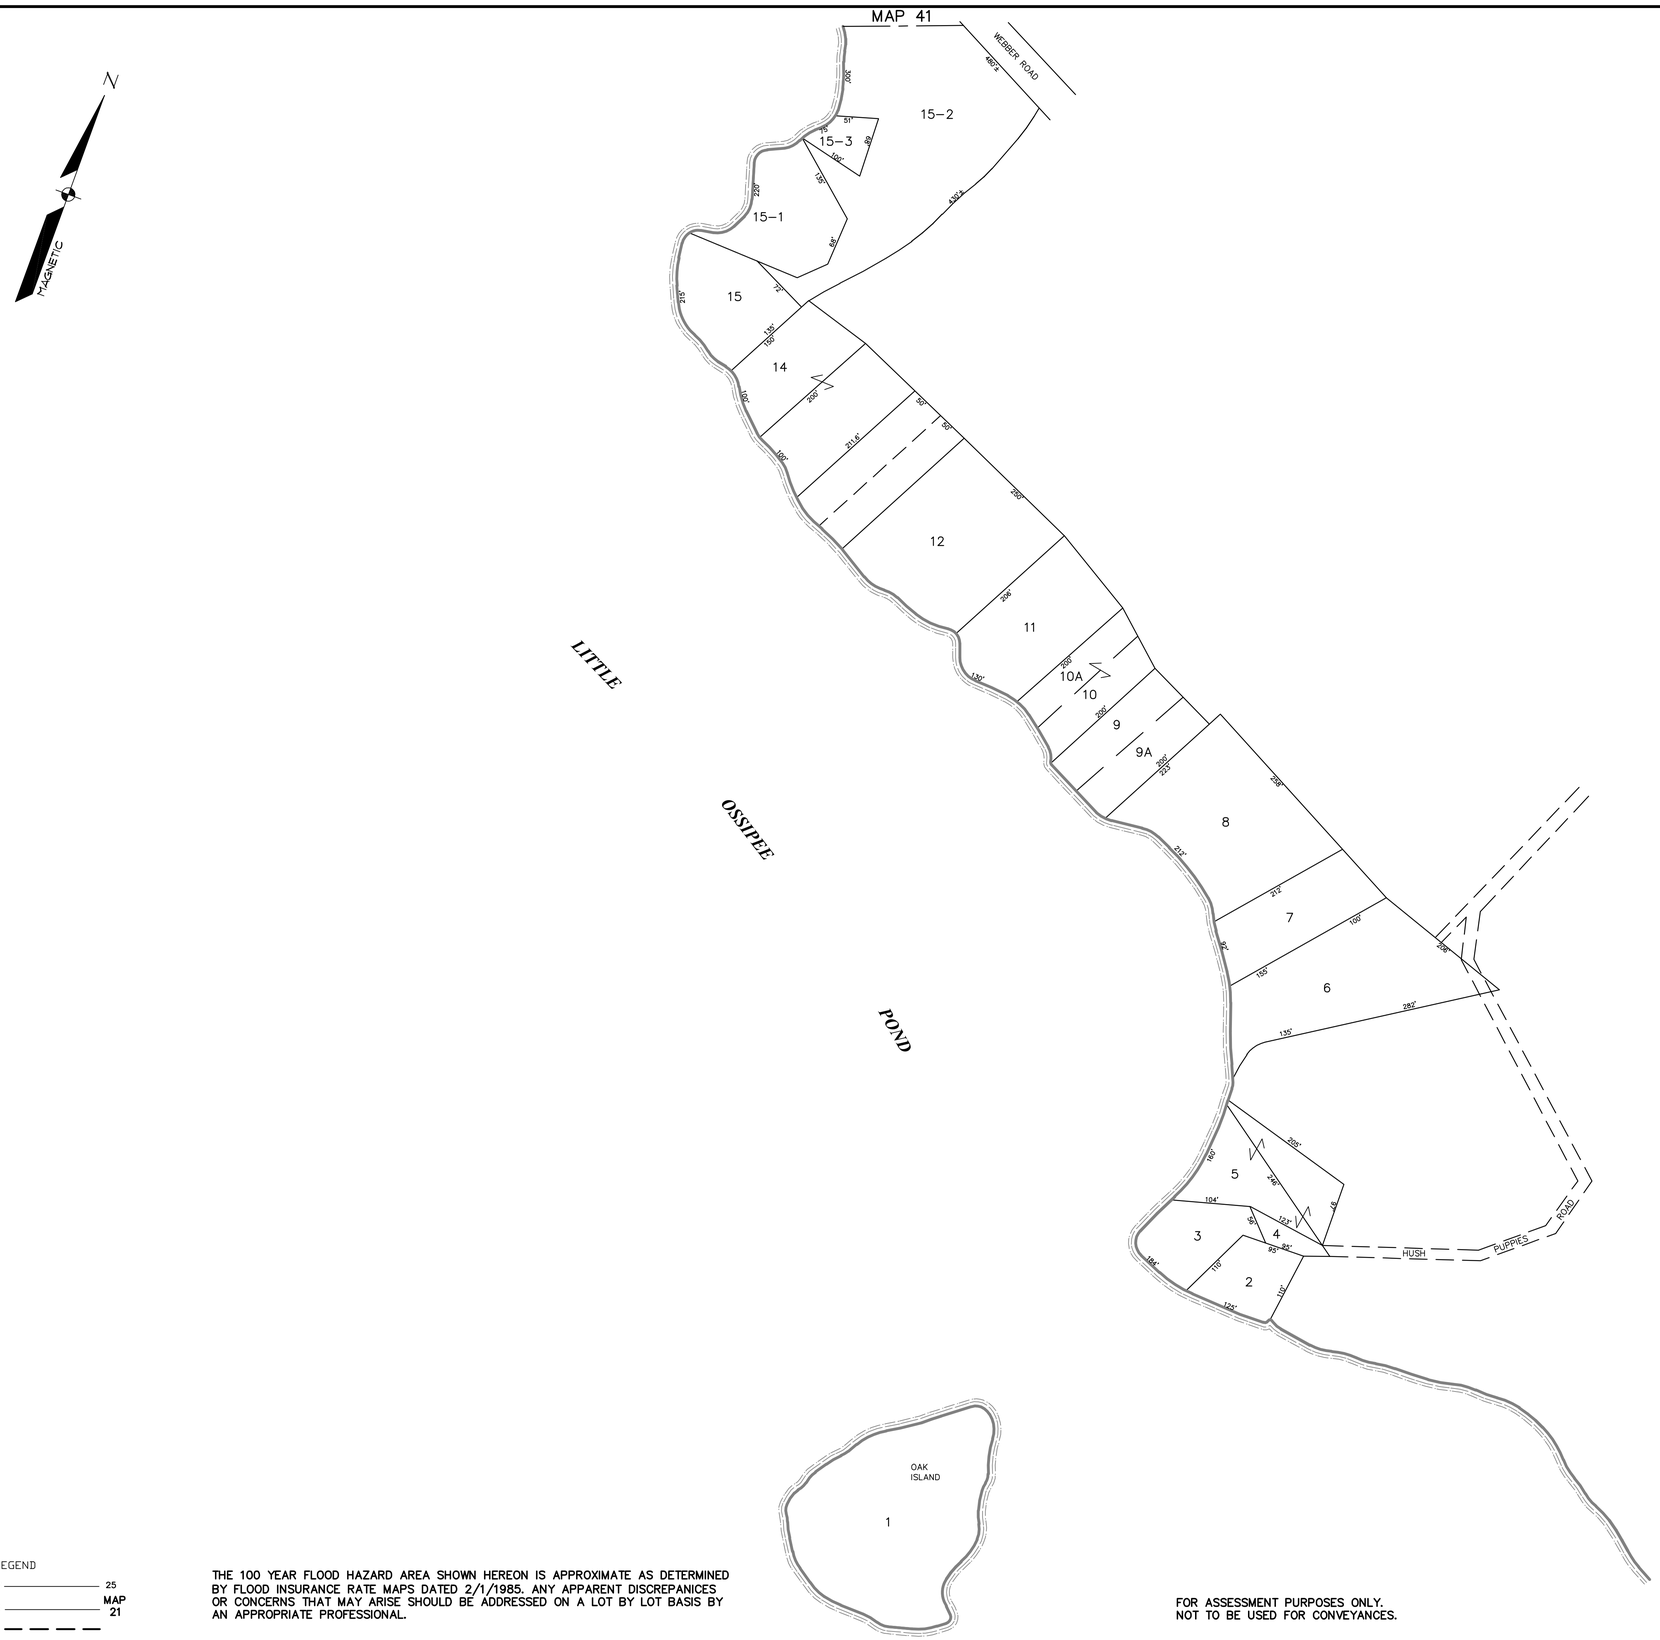

LEGEND

PARCEL NUMBER ——— 25

ADJACENT MAPS ——— MAP 21

MATCH LINE — — — —

THE 100 YEAR FLOOD HAZARD AREA SHOWN HEREON IS APPROXIMATE AS DETERMINED BY FLOOD INSURANCE RATE MAPS DATED 2/1/1985. ANY APPARENT DISCREPANICES OR CONCERNS THAT MAY ARISE SHOULD BE ADDRESSED ON A LOT BY LOT BASIS BY AN APPROPRIATE PROFESSIONAL.

FOR ASSESSMENT PURPOSES ONLY.
NOT TO BE USED FOR CONVEYANCES.

NOTE:
ALL LOTS SHOWN HEREON ARE LOCATED IN THE AR ZONE.

REVISED THROUGH OCTOBER 2012

PROPERTY MAP
TOWN OF WATERBORO
YORK COUNTY MAINE

SCALE 1 INCH = 100 ± FEET

40

PREPARED BY: SEBAGO TECHNICS, INC.
01558MAP40_PG40.dwg, TAB:MAP 40