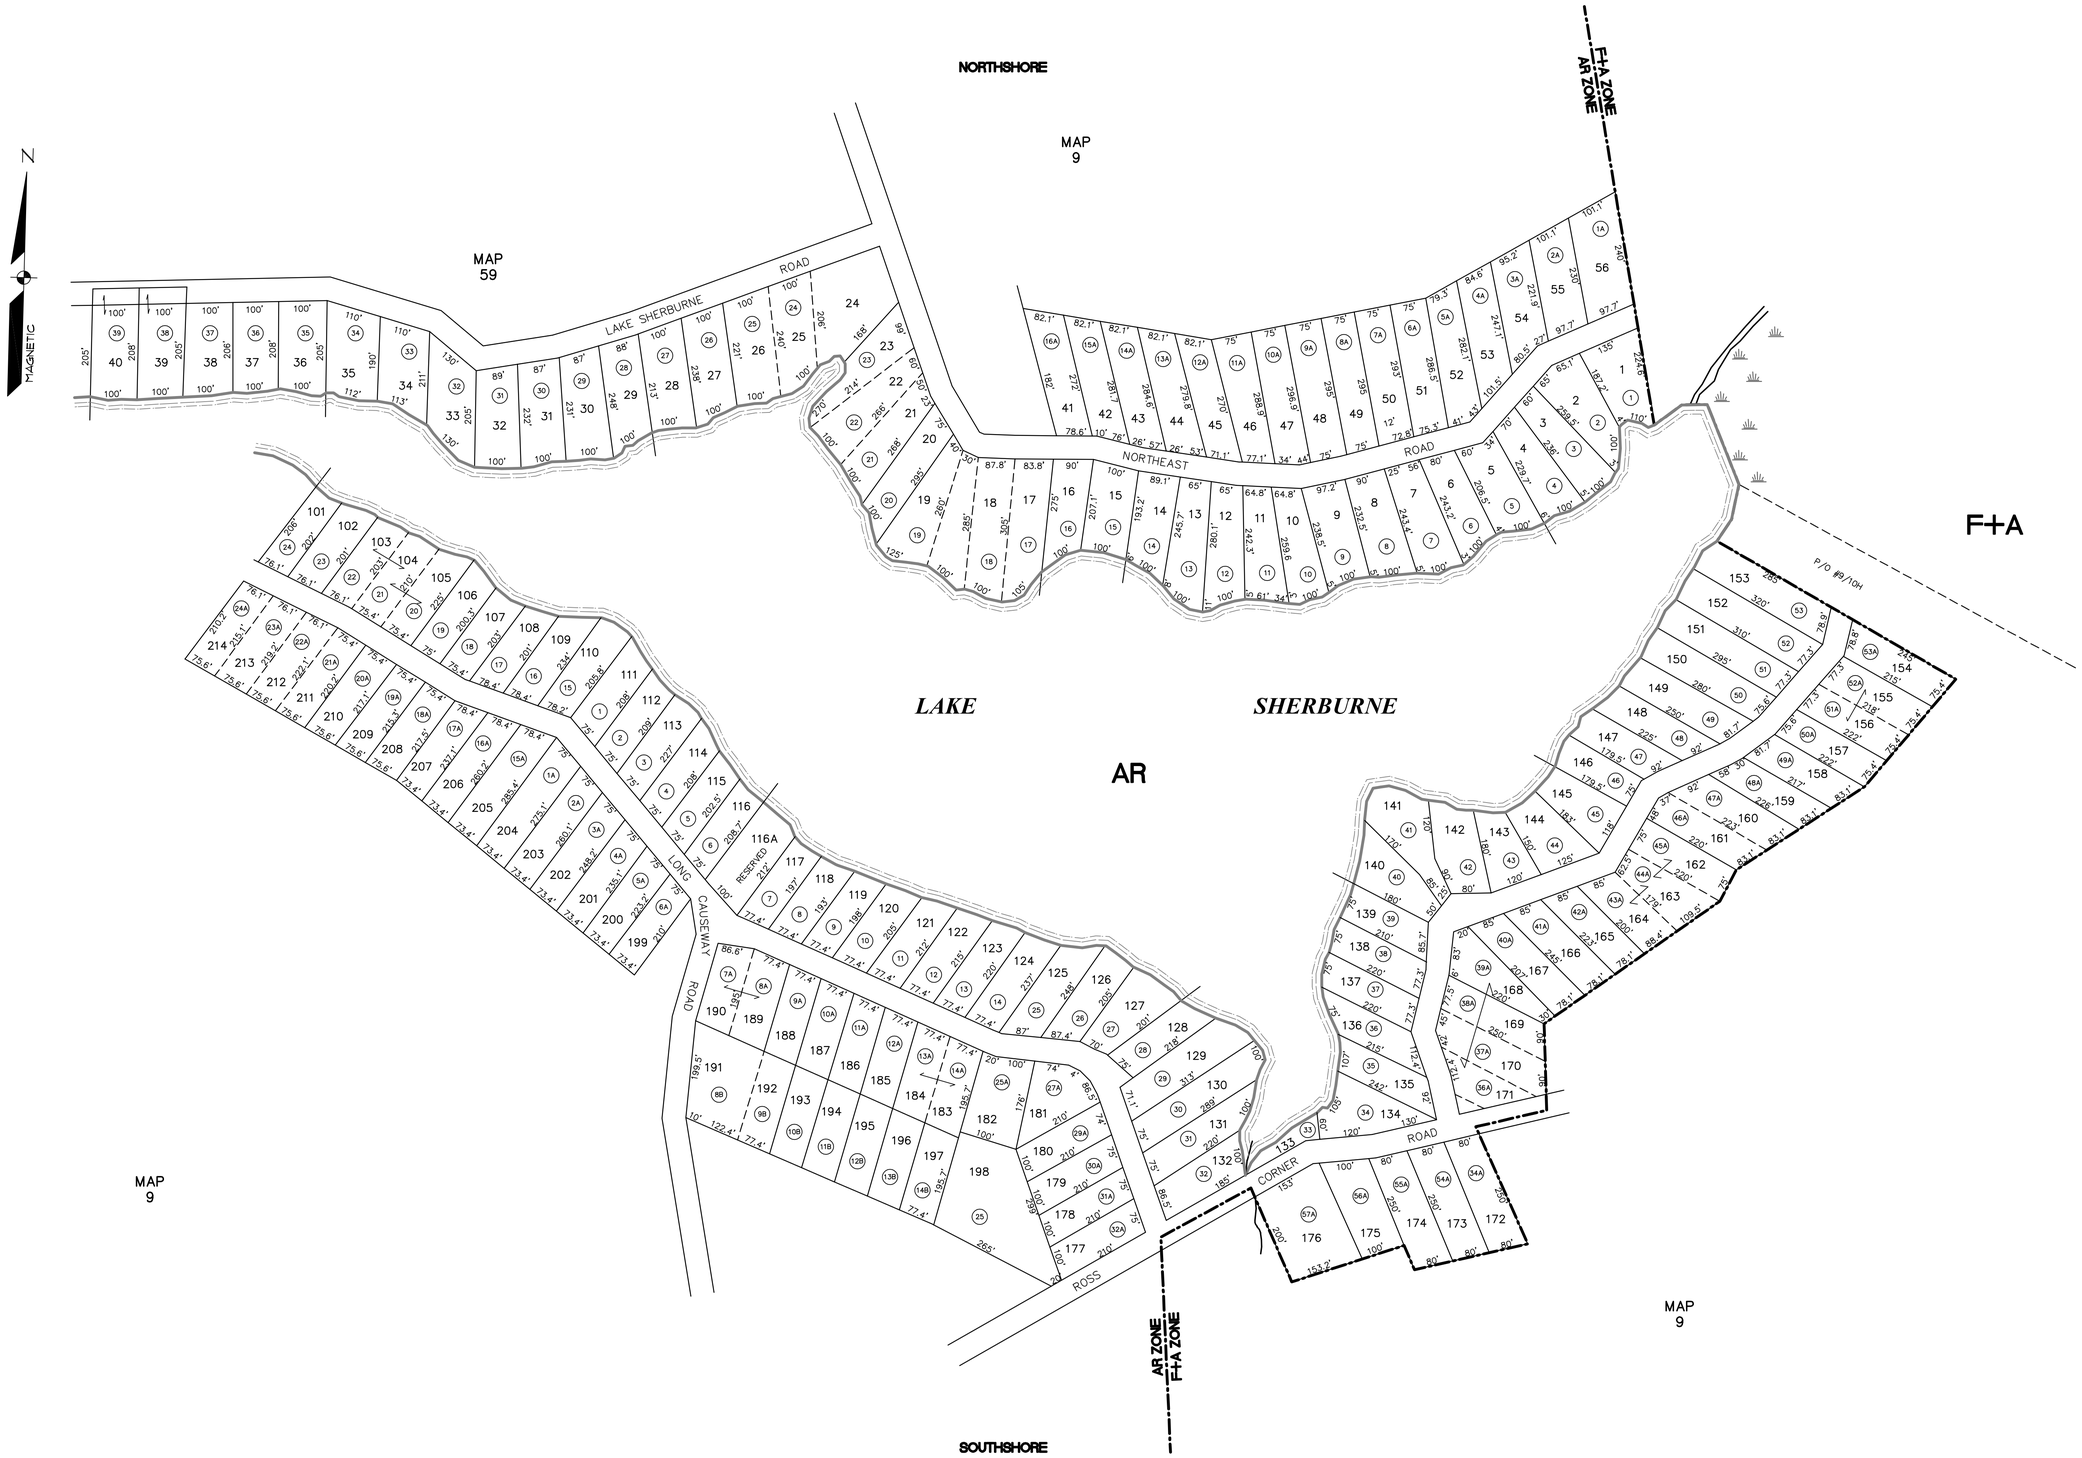


LEGEND

PARCEL NUMBER — 25

ADJACENT MAPS — MAP 21

MATCH LINE — — — —

FOR ASSESSMENT PURPOSES ONLY.
NOT TO BE USED FOR CONVEYANCES.

SUBDIVISION LOT NUMBERS ARE IN CIRCLES

THE 100 YEAR FLOOD HAZARD AREA SHOWN HEREON IS APPROXIMATE AS DETERMINED BY FLOOD INSURANCE RATE MAPS DATED 2/1/1985. ANY APPARENT DISCREPANICES OR CONCERNS THAT MAY ARISE SHOULD BE ADDRESSED ON A LOT BY LOT BASIS BY AN APPROPRIATE PROFESSIONAL.

REVISED THROUGH OCTOBER 2012

PROPERTY MAP

TOWN OF WATERBORO

YORK COUNTY MAINE

SCALE 1 INCH = 150 ± FEET

47

PREPARED BY: SEBAGO TECHNICS, INC.

01558MAP47_PG47.dwg, TAB:MAP 47