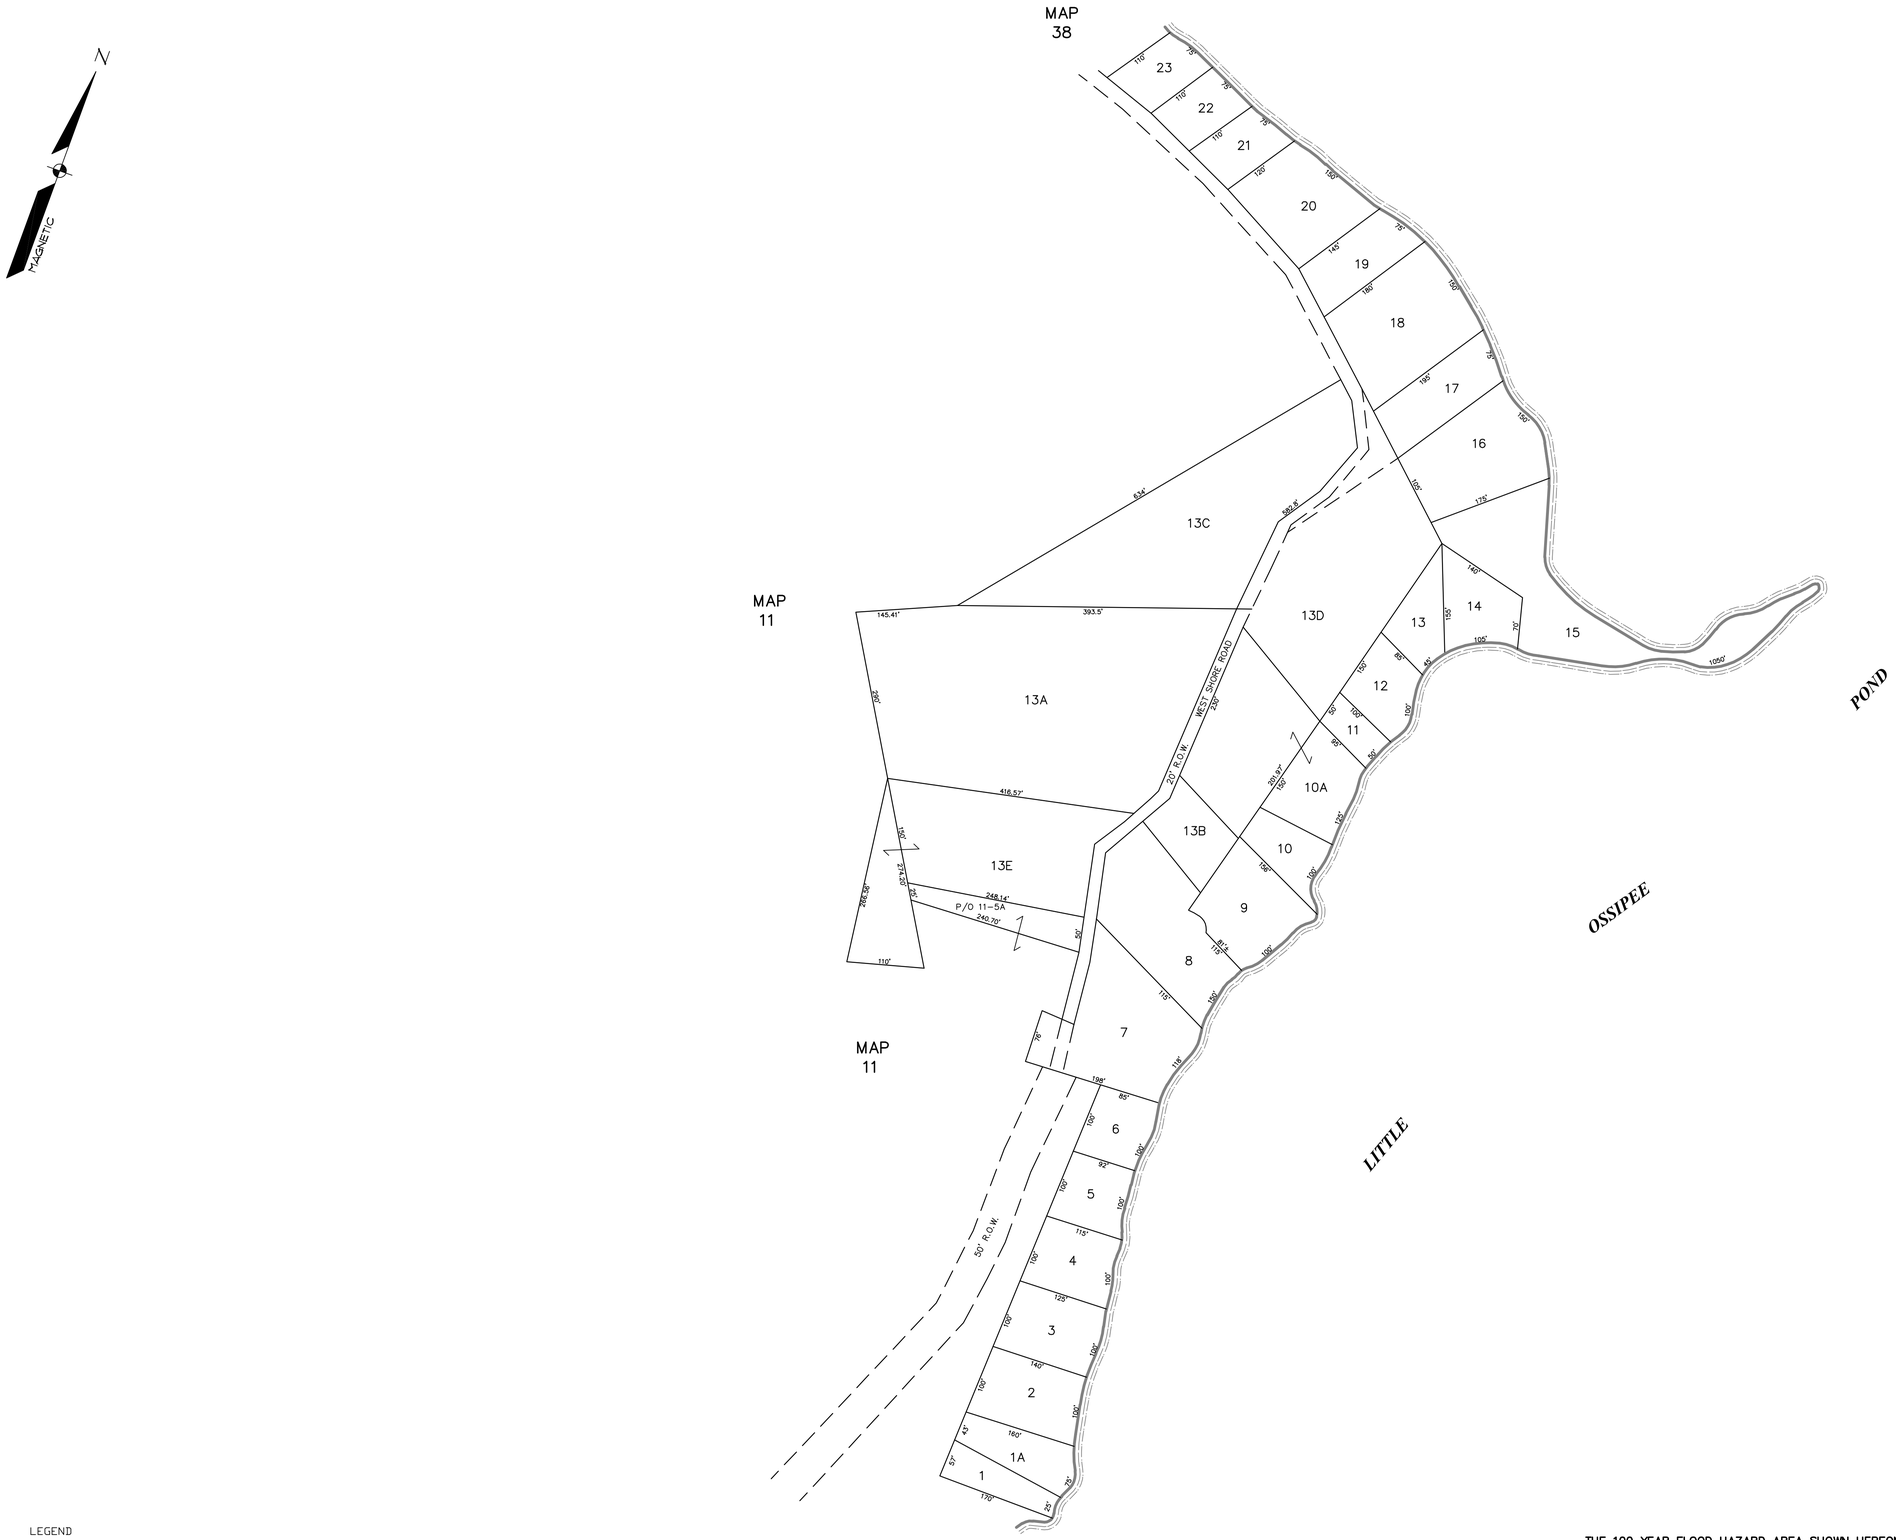

LEGEND

PARCEL NUMBER — 25

ADJACENT MAPS — MAP 21

MATCH LINE

FOR ASSESSMENT PURPOSES ONLY.
NOT TO BE USED FOR CONVEYANCES.

NOTE:
ALL LOTS SHOWN HEREON
ARE LOCATED IN THE AR ZONE.

THE 100 YEAR FLOOD HAZARD AREA SHOWN HEREON IS APPROXIMATE AS DETERMINED BY FLOOD INSURANCE RATE MAPS DATED 2/1/1985. ANY APPARENT DISCREPANICES OR CONCERNS THAT MAY ARISE SHOULD BE ADDRESSED ON A LOT BY LOT BASIS BY AN APPROPRIATE PROFESSIONAL.

REVISED THROUGH AUGUST 2013

PROPERTY MAP

TOWN OF WATERBORO

YORK COUNTY MAINE

SCALE 1 INCH = 100 ± FEET

34

PREPARED BY: SEBAGO TECHNICS, INC.

01558MAP34_PG34.dwg, TAB:MAP 34