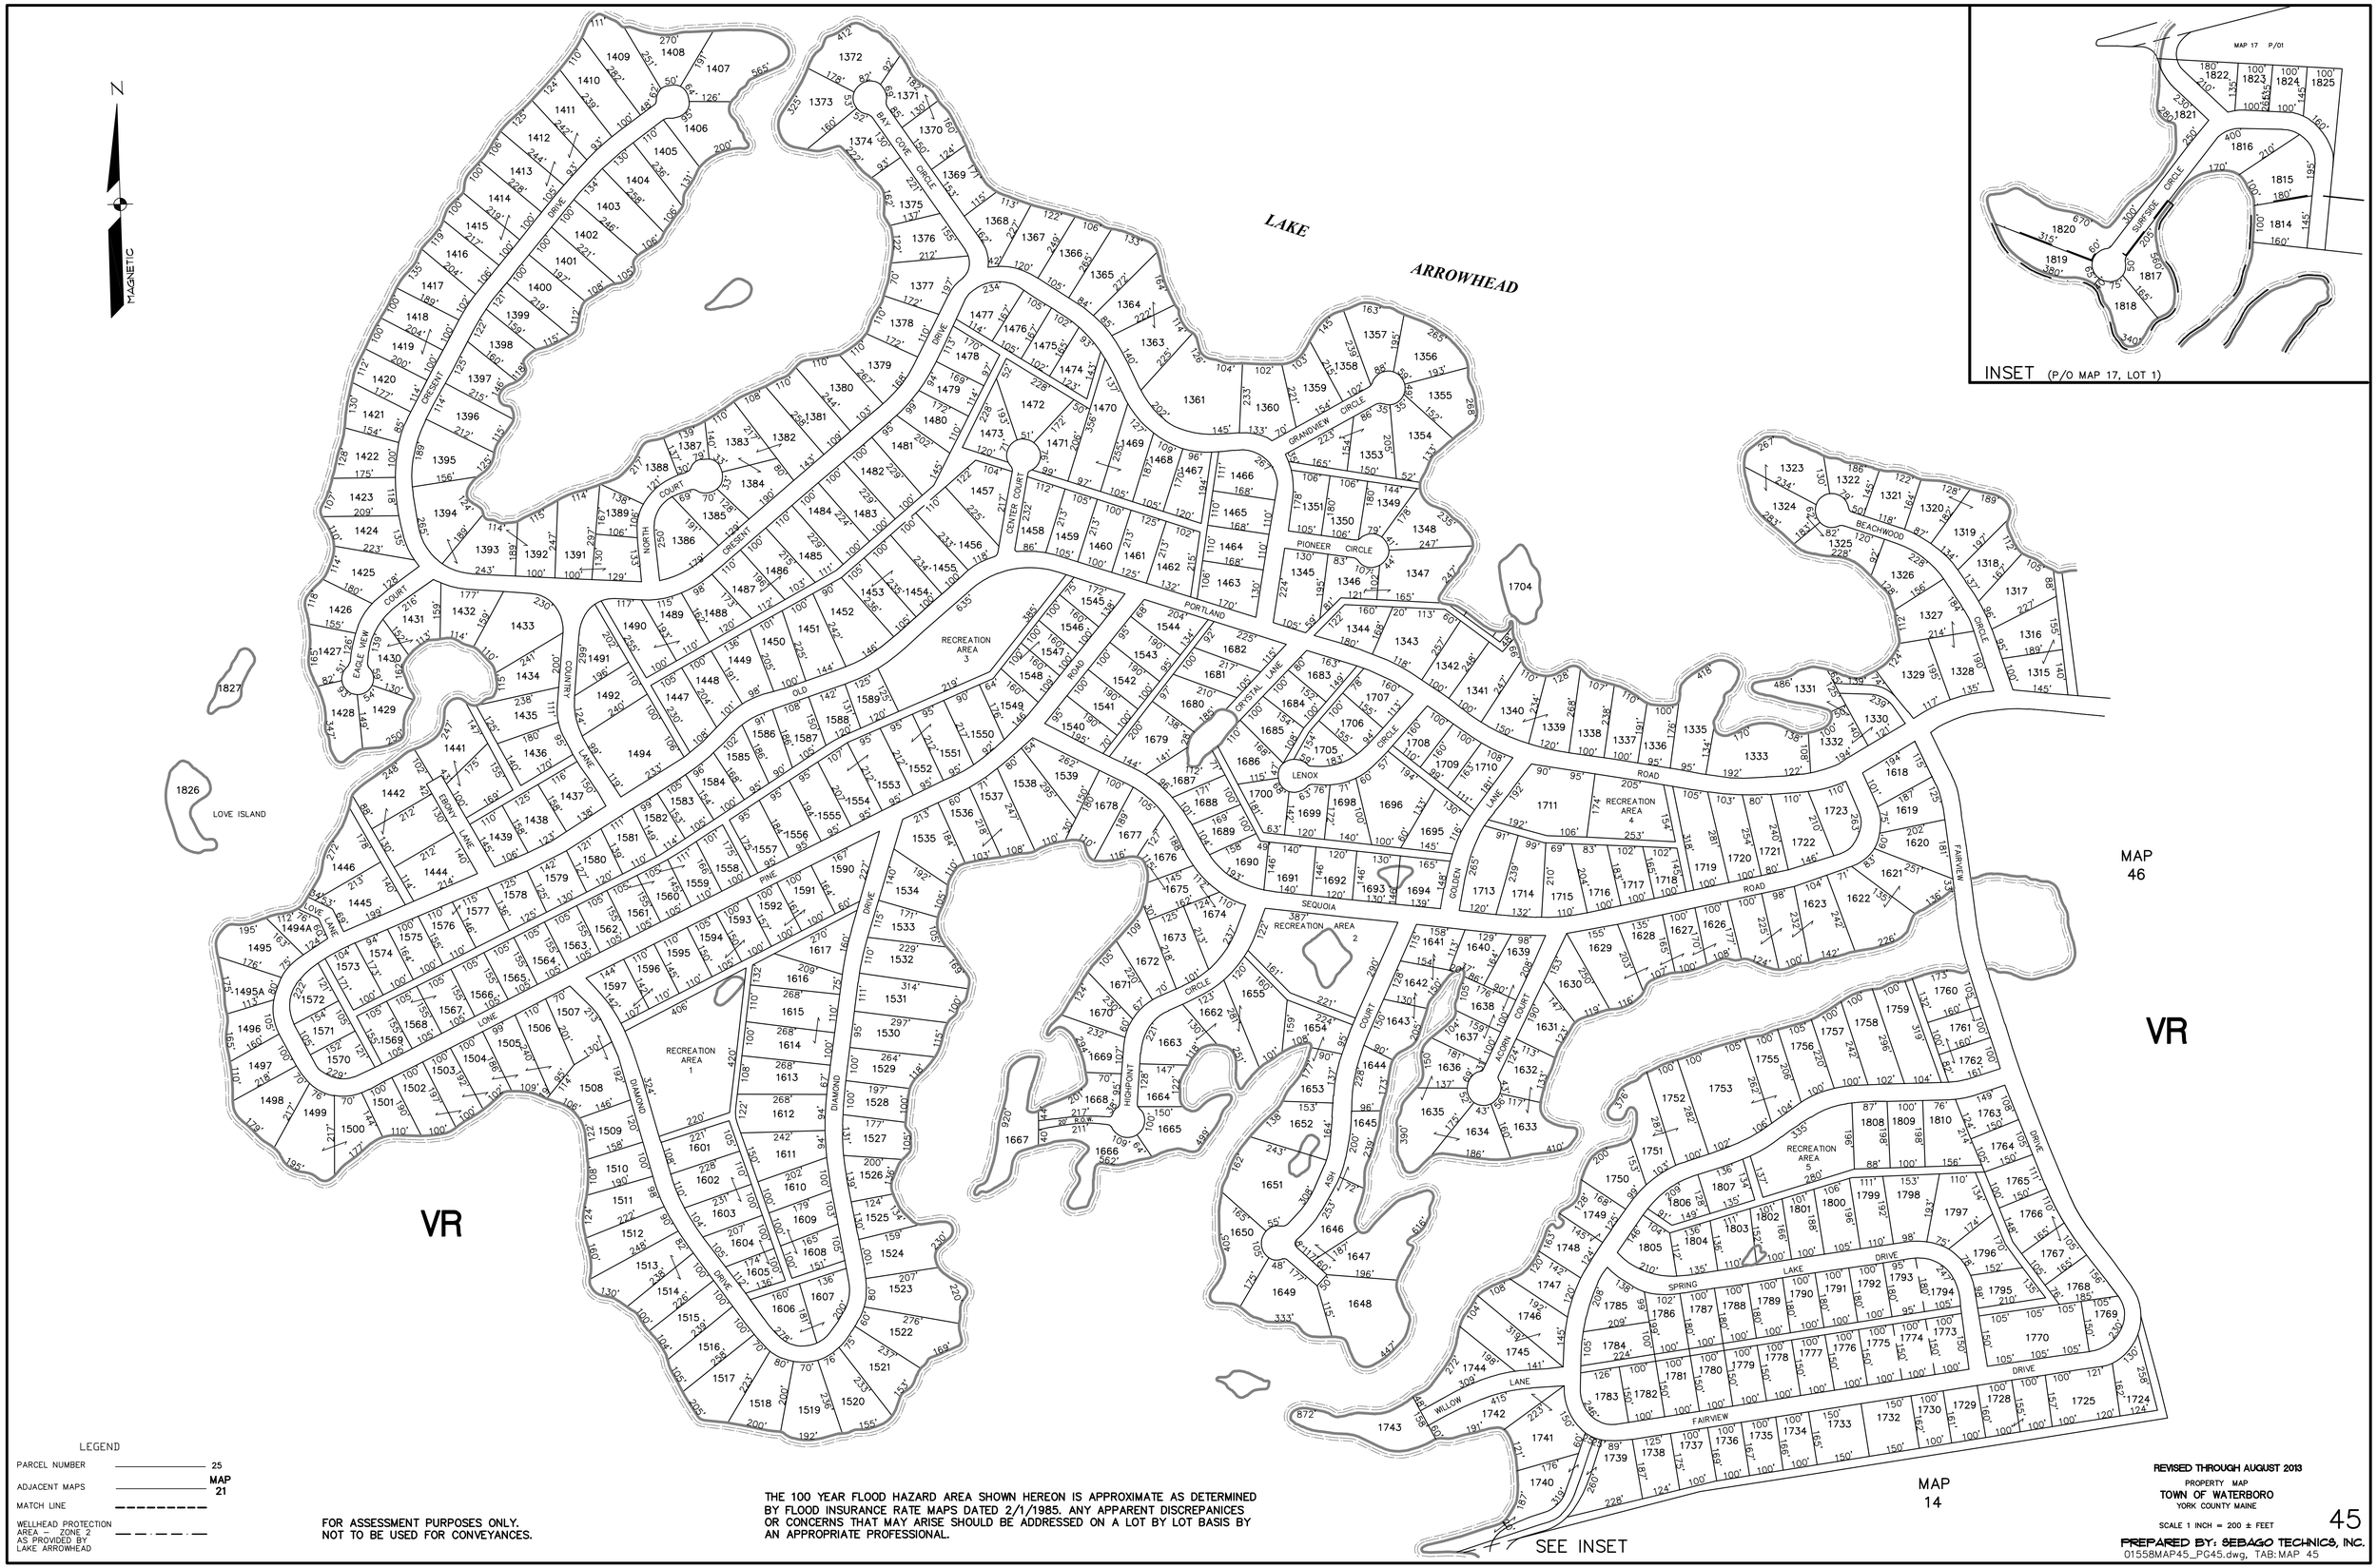

LEGEND

PARCEL NUMBER	25
ADJACENT MAPS	MAP 21
MATCH LINE	
WELLHEAD PROTECTION AREA – ZONE 2 AS PROVIDED BY LAKE ARROWHEAD	

FOR ASSESSMENT PURPOSES ONLY.
NOT TO BE USED FOR CONVEYANCES.

THE 100 YEAR FLOOD HAZARD AREA SHOWN HEREON IS APPROXIMATE AS DETERMINED BY FLOOD INSURANCE RATE MAPS DATED 2/1/1985. ANY APPARENT DISCREPANICES OR CONCERNS THAT MAY ARISE SHOULD BE ADDRESSED ON A LOT BY LOT BASIS BY AN APPROPRIATE PROFESSIONAL.

REVISED THROUGH AUGUST 2013

PROPERTY MAP
TOWN OF WATERBORO
YORK COUNTY MAINE

SCALE 1 INCH = 200 ± FEET

45

PREPARED BY: SEBAGO TECHNICS, INC.
01558MAP45_PG45.dwg, TAB:MAP 45