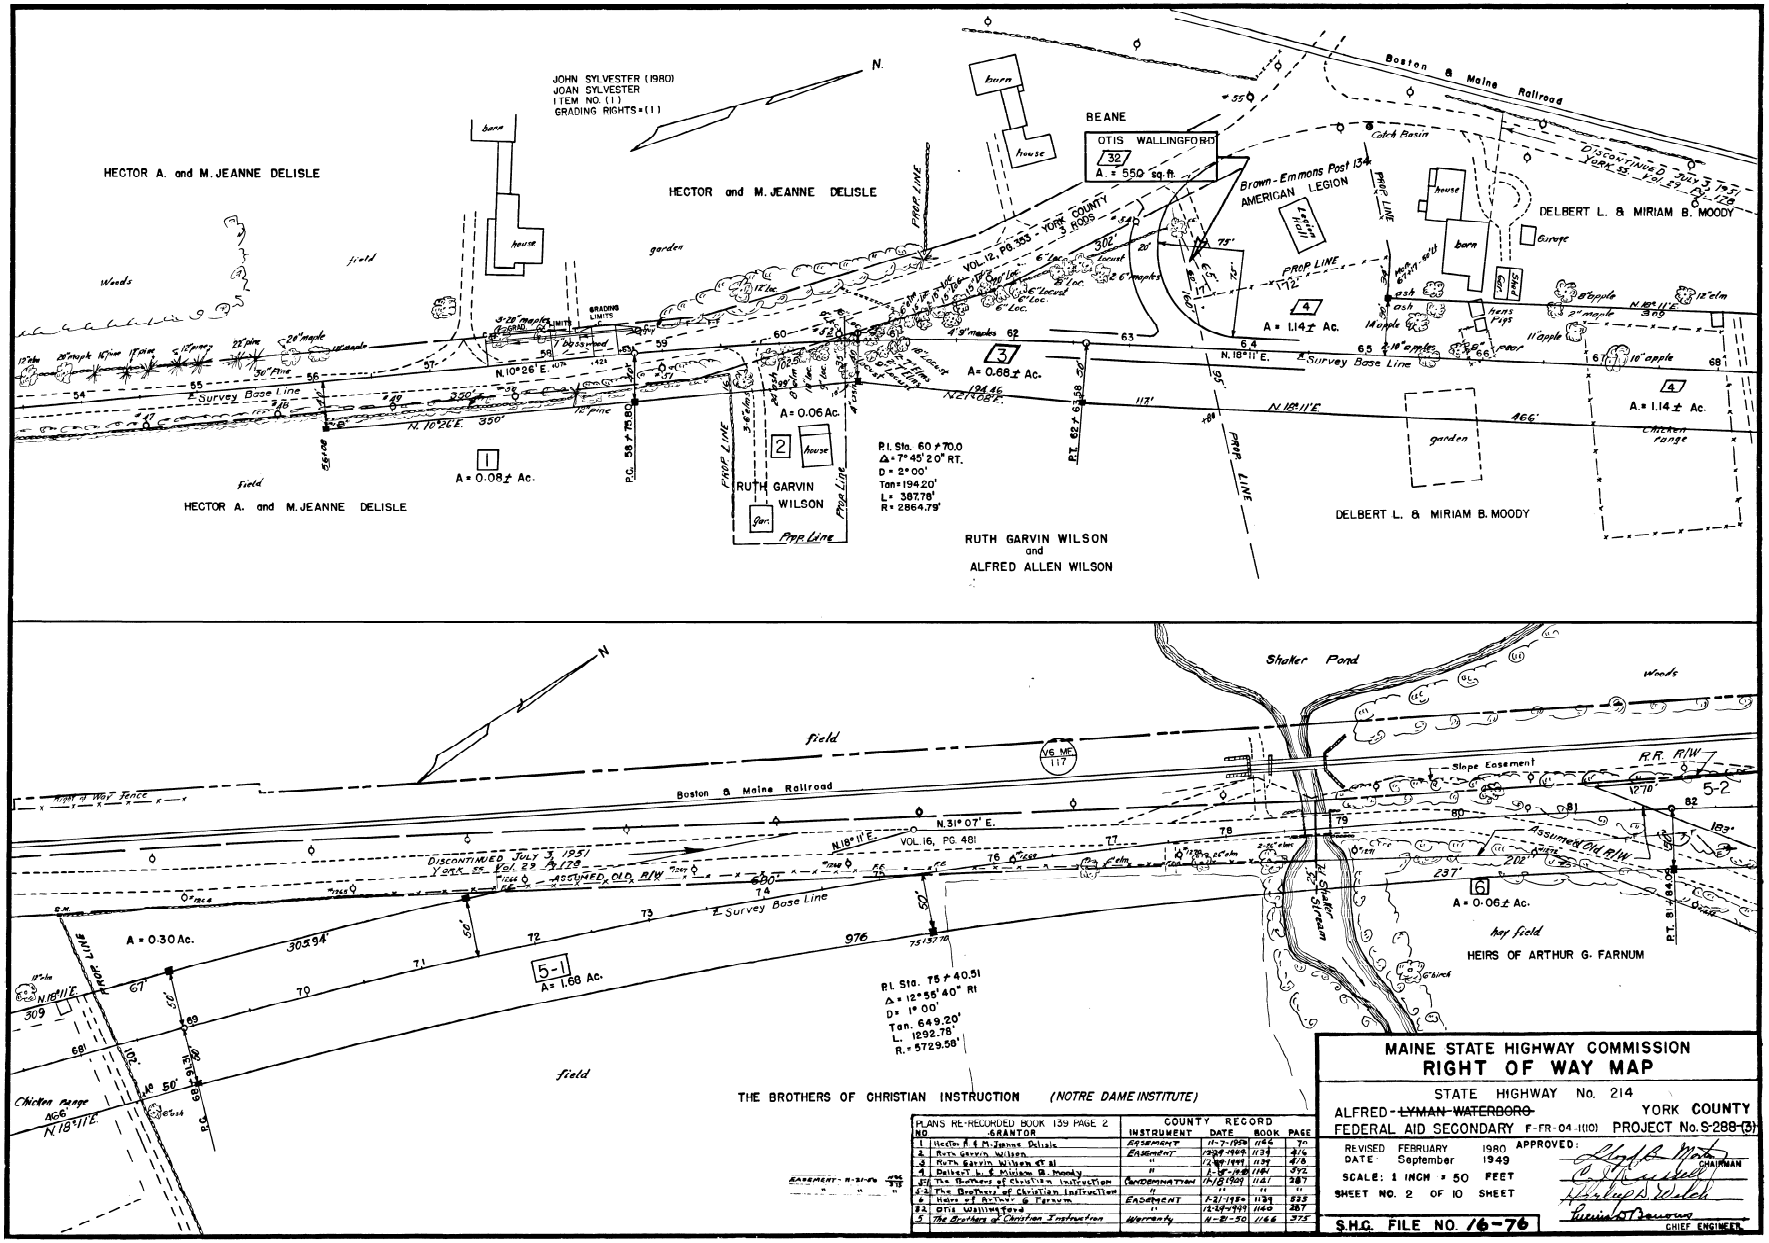

PLANS RE-RECORDED BOOK 139 PAGE 2 NO	GRANTOR	COUNTY RECORD INSTRUMENT	DATE	BOOK	PAGE
1	Hector A. & M. Jeanne Delisle	EASEMENT	11-7-1950	1146	70
2	Ruth Garvin Wilson	EASEMENT	12-29-1949	1139	416
3	Ruth Garvin Wilson et al	"	12-29-1949	1139	418
4	Delbert L. & Miriam B. Moody	"	1-8-1948	1141	392
5-1	The Brothers of Christian Instruction	CONDEMNATION	11-18-1949	1141	287
5-2	The Brothers of Christian Instruction	"	"	"	"
6	Heirs of Arthur G. Farnum	EASEMENT	1-21-1950	1139	535
32	Otis Wallingford	"	12-29-1949	1140	287
5	The Brothers of Christian Instruction	Warranty	11-21-50	1166	375

MAINE STATE HIGHWAY COMMISSION
RIGHT OF WAY MAP

STATE HIGHWAY No. 214

ALFRED - ~~LYMAN WATERBORO~~ YORK COUNTY

FEDERAL AID SECONDARY F-FR-04-1(10) PROJECT No. S-288(3)

REVISED FEBRUARY 1980
DATE September 1949
SCALE: 1 INCH = 50 FEET
SHEET NO. 2 OF 10 SHEET

APPROVED:
CHAIRMAN
CHIEF ENGINEER

S.H.C. FILE NO. 16-76