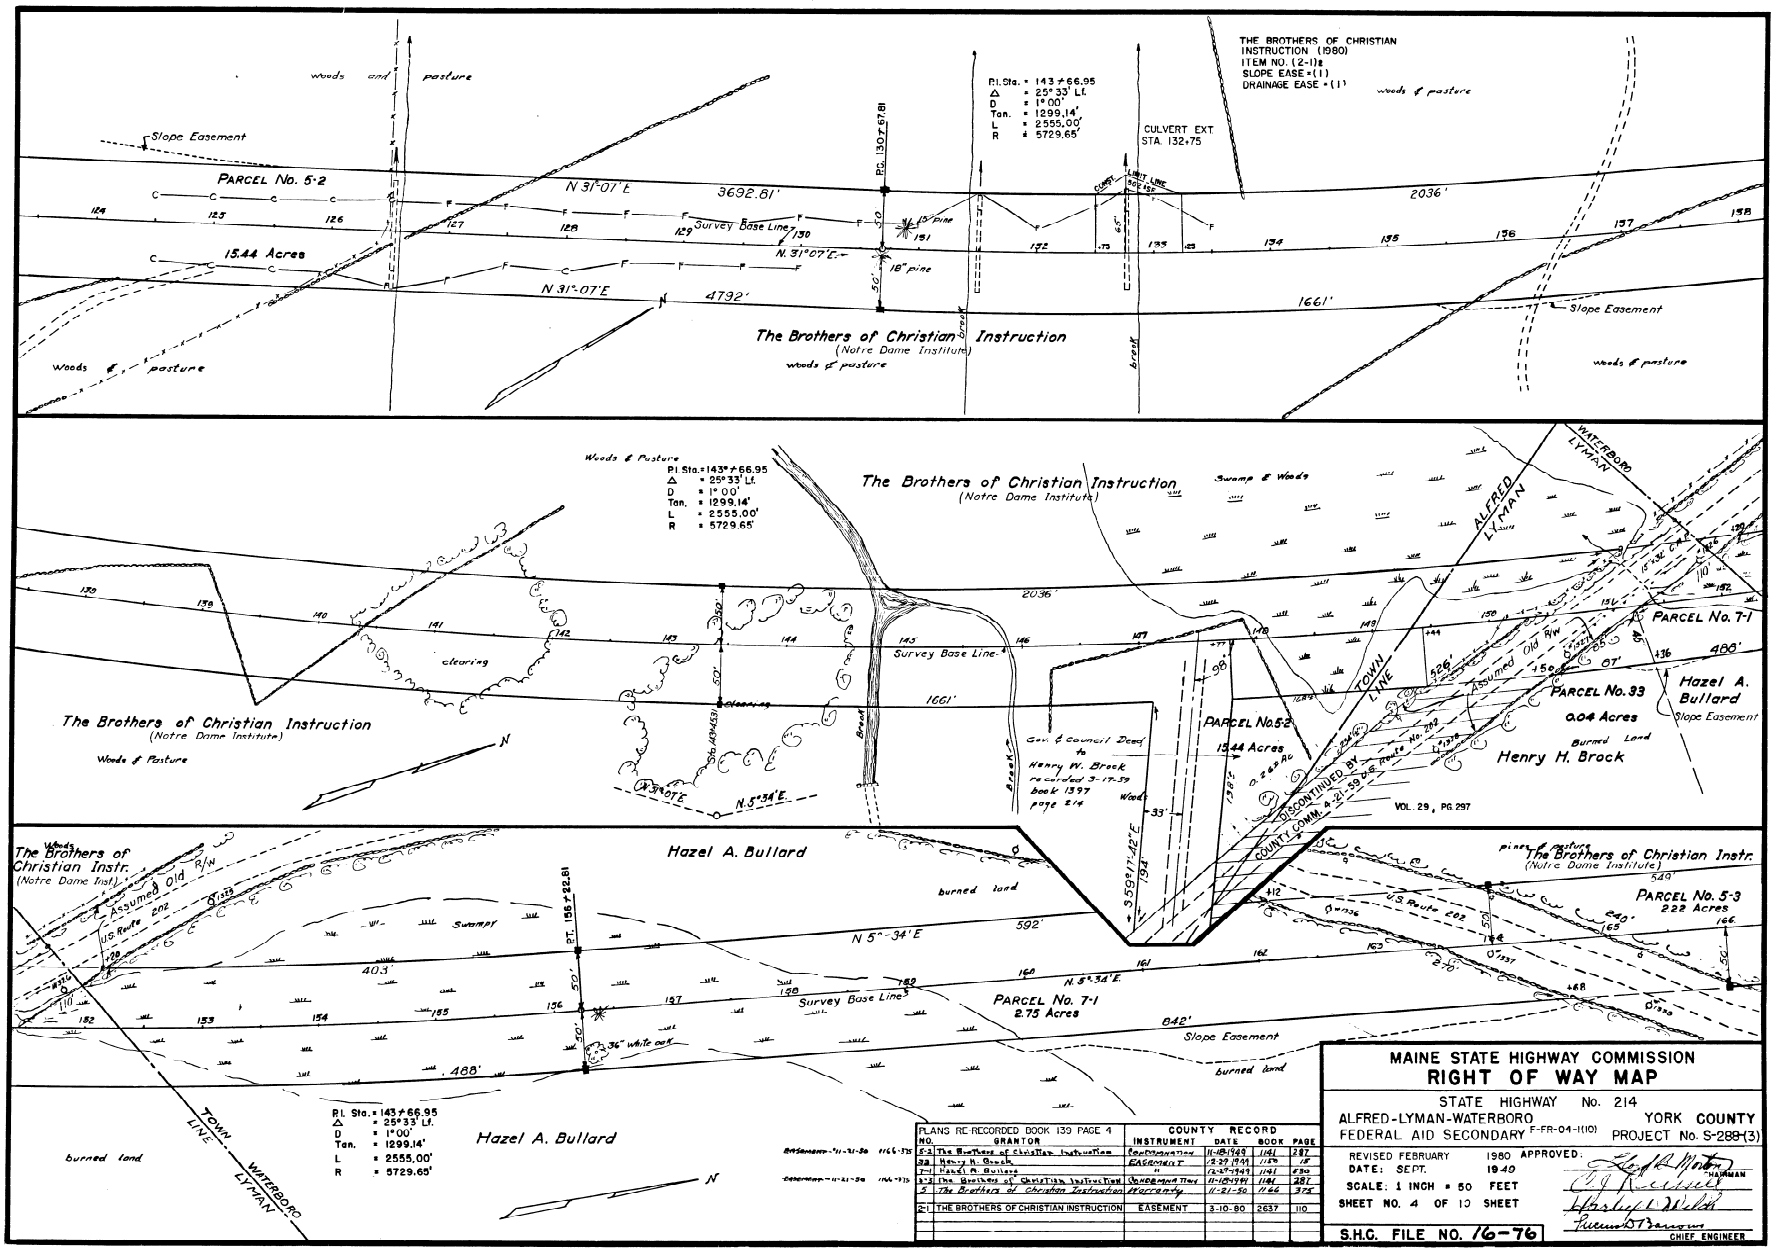

PLANS RE-RECORDED BOOK 139 PAGE 4		COUNTY RECORD			
NO.	GRANTOR	INSTRUMENT	DATE	BOOK	PAGE
5-2	The Brothers of Christian Instruction	Condemnation	11-18-1949	1141	287
33	Henry H. Brock	EASEMENT	12-27-1949	1150	15
7-1	Hazel A. Bullard	"	12-27-1949	1141	530
3-3	The Brothers of Christian Instruction	Condemnation	11-18-1949	1141	287
5	The Brothers of Christian Instruction	Warranty	11-21-50	1166	375
2-1	THE BROTHERS OF CHRISTIAN INSTRUCTION	EASEMENT	3-10-80	2637	110

MAINE STATE HIGHWAY COMMISSION
RIGHT OF WAY MAP

STATE HIGHWAY No. 214
ALFRED-LYMAN-WATERBORO YORK COUNTY
FEDERAL AID SECONDARY F-FR-04-1(10) PROJECT No. S-288-(3)

REVISED FEBRUARY 1980 APPROVED:
DATE: SEPT. 1940
SCALE: 1 INCH = 50 FEET
SHEET NO. 4 OF 10 SHEET

CHAIRMAN
CHIEF ENGINEER

S.H.C. FILE NO. 16-76