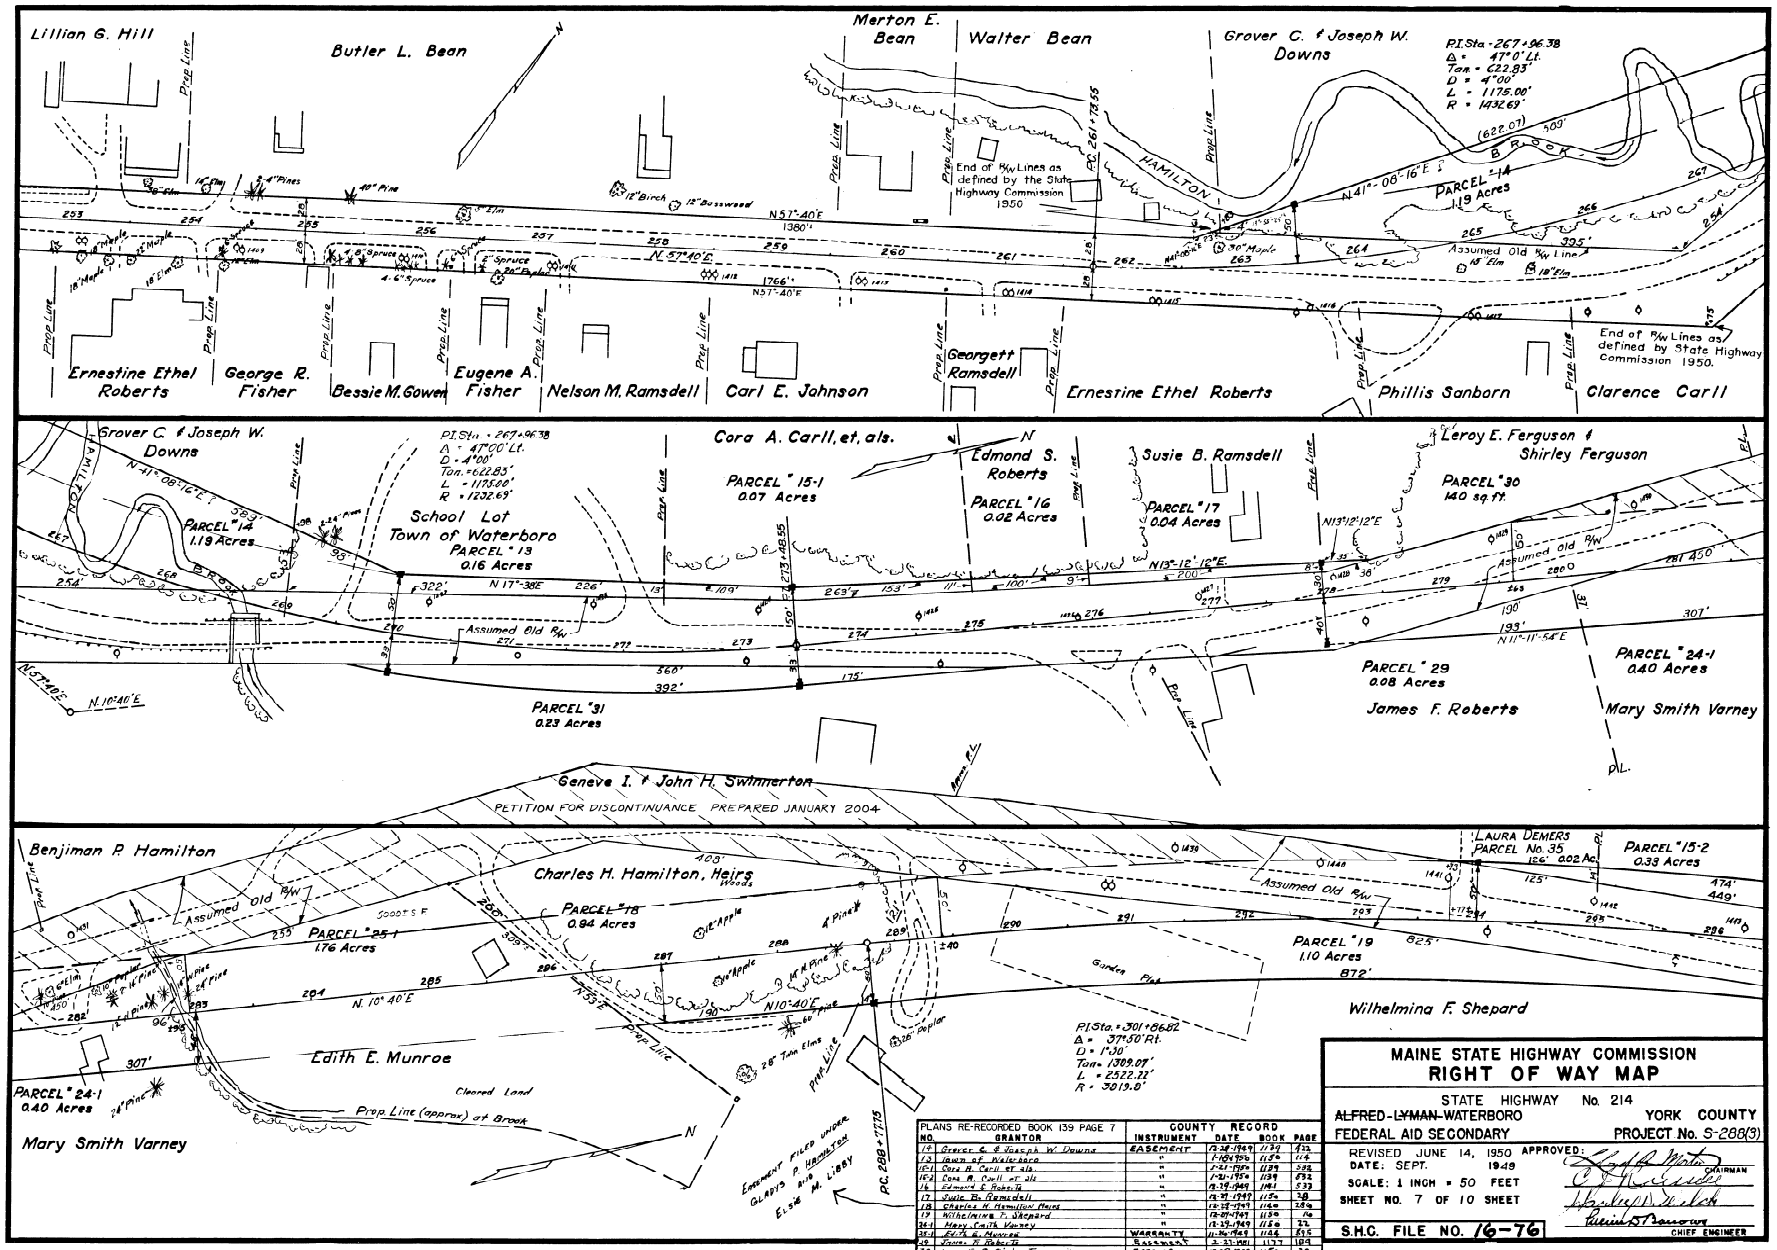

PLANS RE-RECORDED BOOK 139 PAGE 7		COUNTY RECORD			
NO.	GRANTOR	INSTRUMENT	DATE	BOOK	PAGE
14	Grover C. & Joseph W. Downs	EASEMENT	12-28-1949	1130	432
13	Town of Waterboro	"	1-10-1956	1154	114
15-1	Cora A. Carll et als	"	2-21-1956	1129	298
15-2	Cora A. Carll et als	"	2-21-1956	1139	232
16	Edmond S. Roberts	"	12-19-1949	1141	533
17	Susie B. Ramsdell	"	12-27-1949	1125	38
18	Charles H. Hamilton Heirs	"	12-28-1949	1140	289
19	Wilhelmina F. Shepard	"	12-27-1949	1139	16
24-1	Mary Smith Varney	"	12-27-1949	1126	22
35-1	Edith E. Munroe	WARRANTY	11-26-1949	1144	515
40	James F. Roberts	EASEMENT	2-23-1951	1177	104
30	Leroy E. & Shirley Ferguson	EASEMENT	12-27-1949	1126	34
31	Geneve I. & John H. Swinnerton	CONDEMNATION	11-18-1949	1141	287
35	Laura Demers	EASEMENT	8-23-1950	1149	470

MAINE STATE HIGHWAY COMMISSION
RIGHT OF WAY MAP

STATE HIGHWAY No. 214
~~ALFRED-LYMAN~~-WATERBORO YORK COUNTY
FEDERAL AID SECONDARY PROJECT No. S-288(3)

REVISED JUNE 14, 1950 APPROVED:
DATE: SEPT. 1948
SCALE: 1 INCH = 50 FEET
SHEET NO. 7 OF 10 SHEET

CHAIRMAN
CHIEF ENGINEER

S.H.C. FILE NO. 16-76