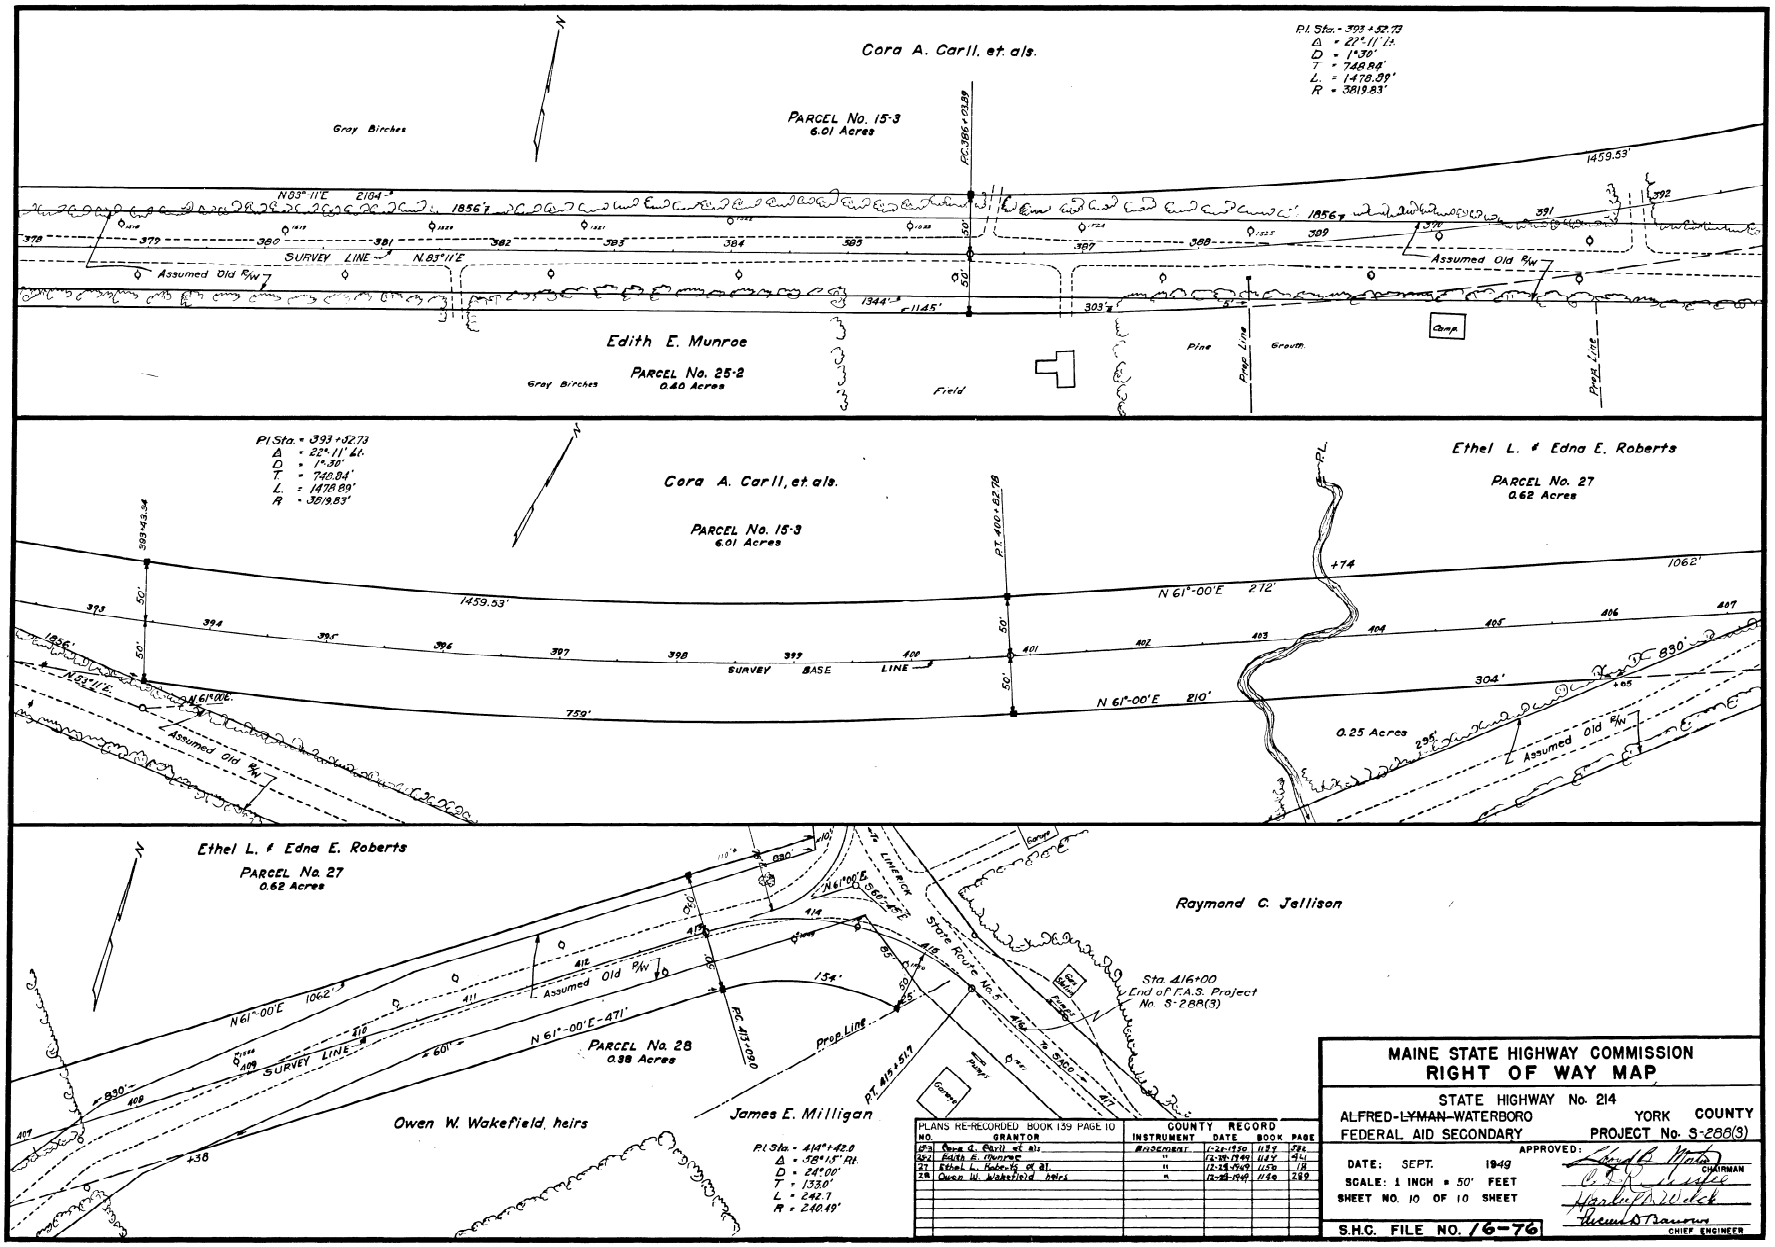

PLANS RE-RECORDED BOOK 139 PAGE 10

NO.	GRANTOR	COUNTY RECORD INSTRUMENT	DATE	BOOK	PAGE
15-3	Cora A. Carll et als	Easement	1-26-1950	1137	382
25-2	Edith E. Munroe	"	12-28-1949	1134	441
27	Ethel L. Roberts et al.	"	12-28-1949	1150	18
28	Owen W. Wakefield heirs	"	12-28-1949	1140	289

MAINE STATE HIGHWAY COMMISSION
RIGHT OF WAY MAP

STATE HIGHWAY No. 214
ALFRED-~~LYMAN~~-WATERBORO YORK COUNTY
FEDERAL AID SECONDARY PROJECT No. S-288(3)

DATE: SEPT. 1949
SCALE: 1 INCH = 50' FEET
SHEET NO. 10 OF 10 SHEET

APPROVED: [signature] CHAIRMAN
[signature]
[signature]
[signature] CHIEF ENGINEER

S.H.C. FILE NO. 16-76